ISSUE	REMARKS/DATE
1	2024-08-13, INITIAL SUBMITTAL CITY PH.2
2	2024-11-08, REVISED PER CITY COMMENTS
3	2025-01-03, REVISED PER CITY COMMENTS
4	2025-01-16, REVISED PER ST. CHARLES CO
5	2025-02-04, REVISED PER CITY COMMENTS

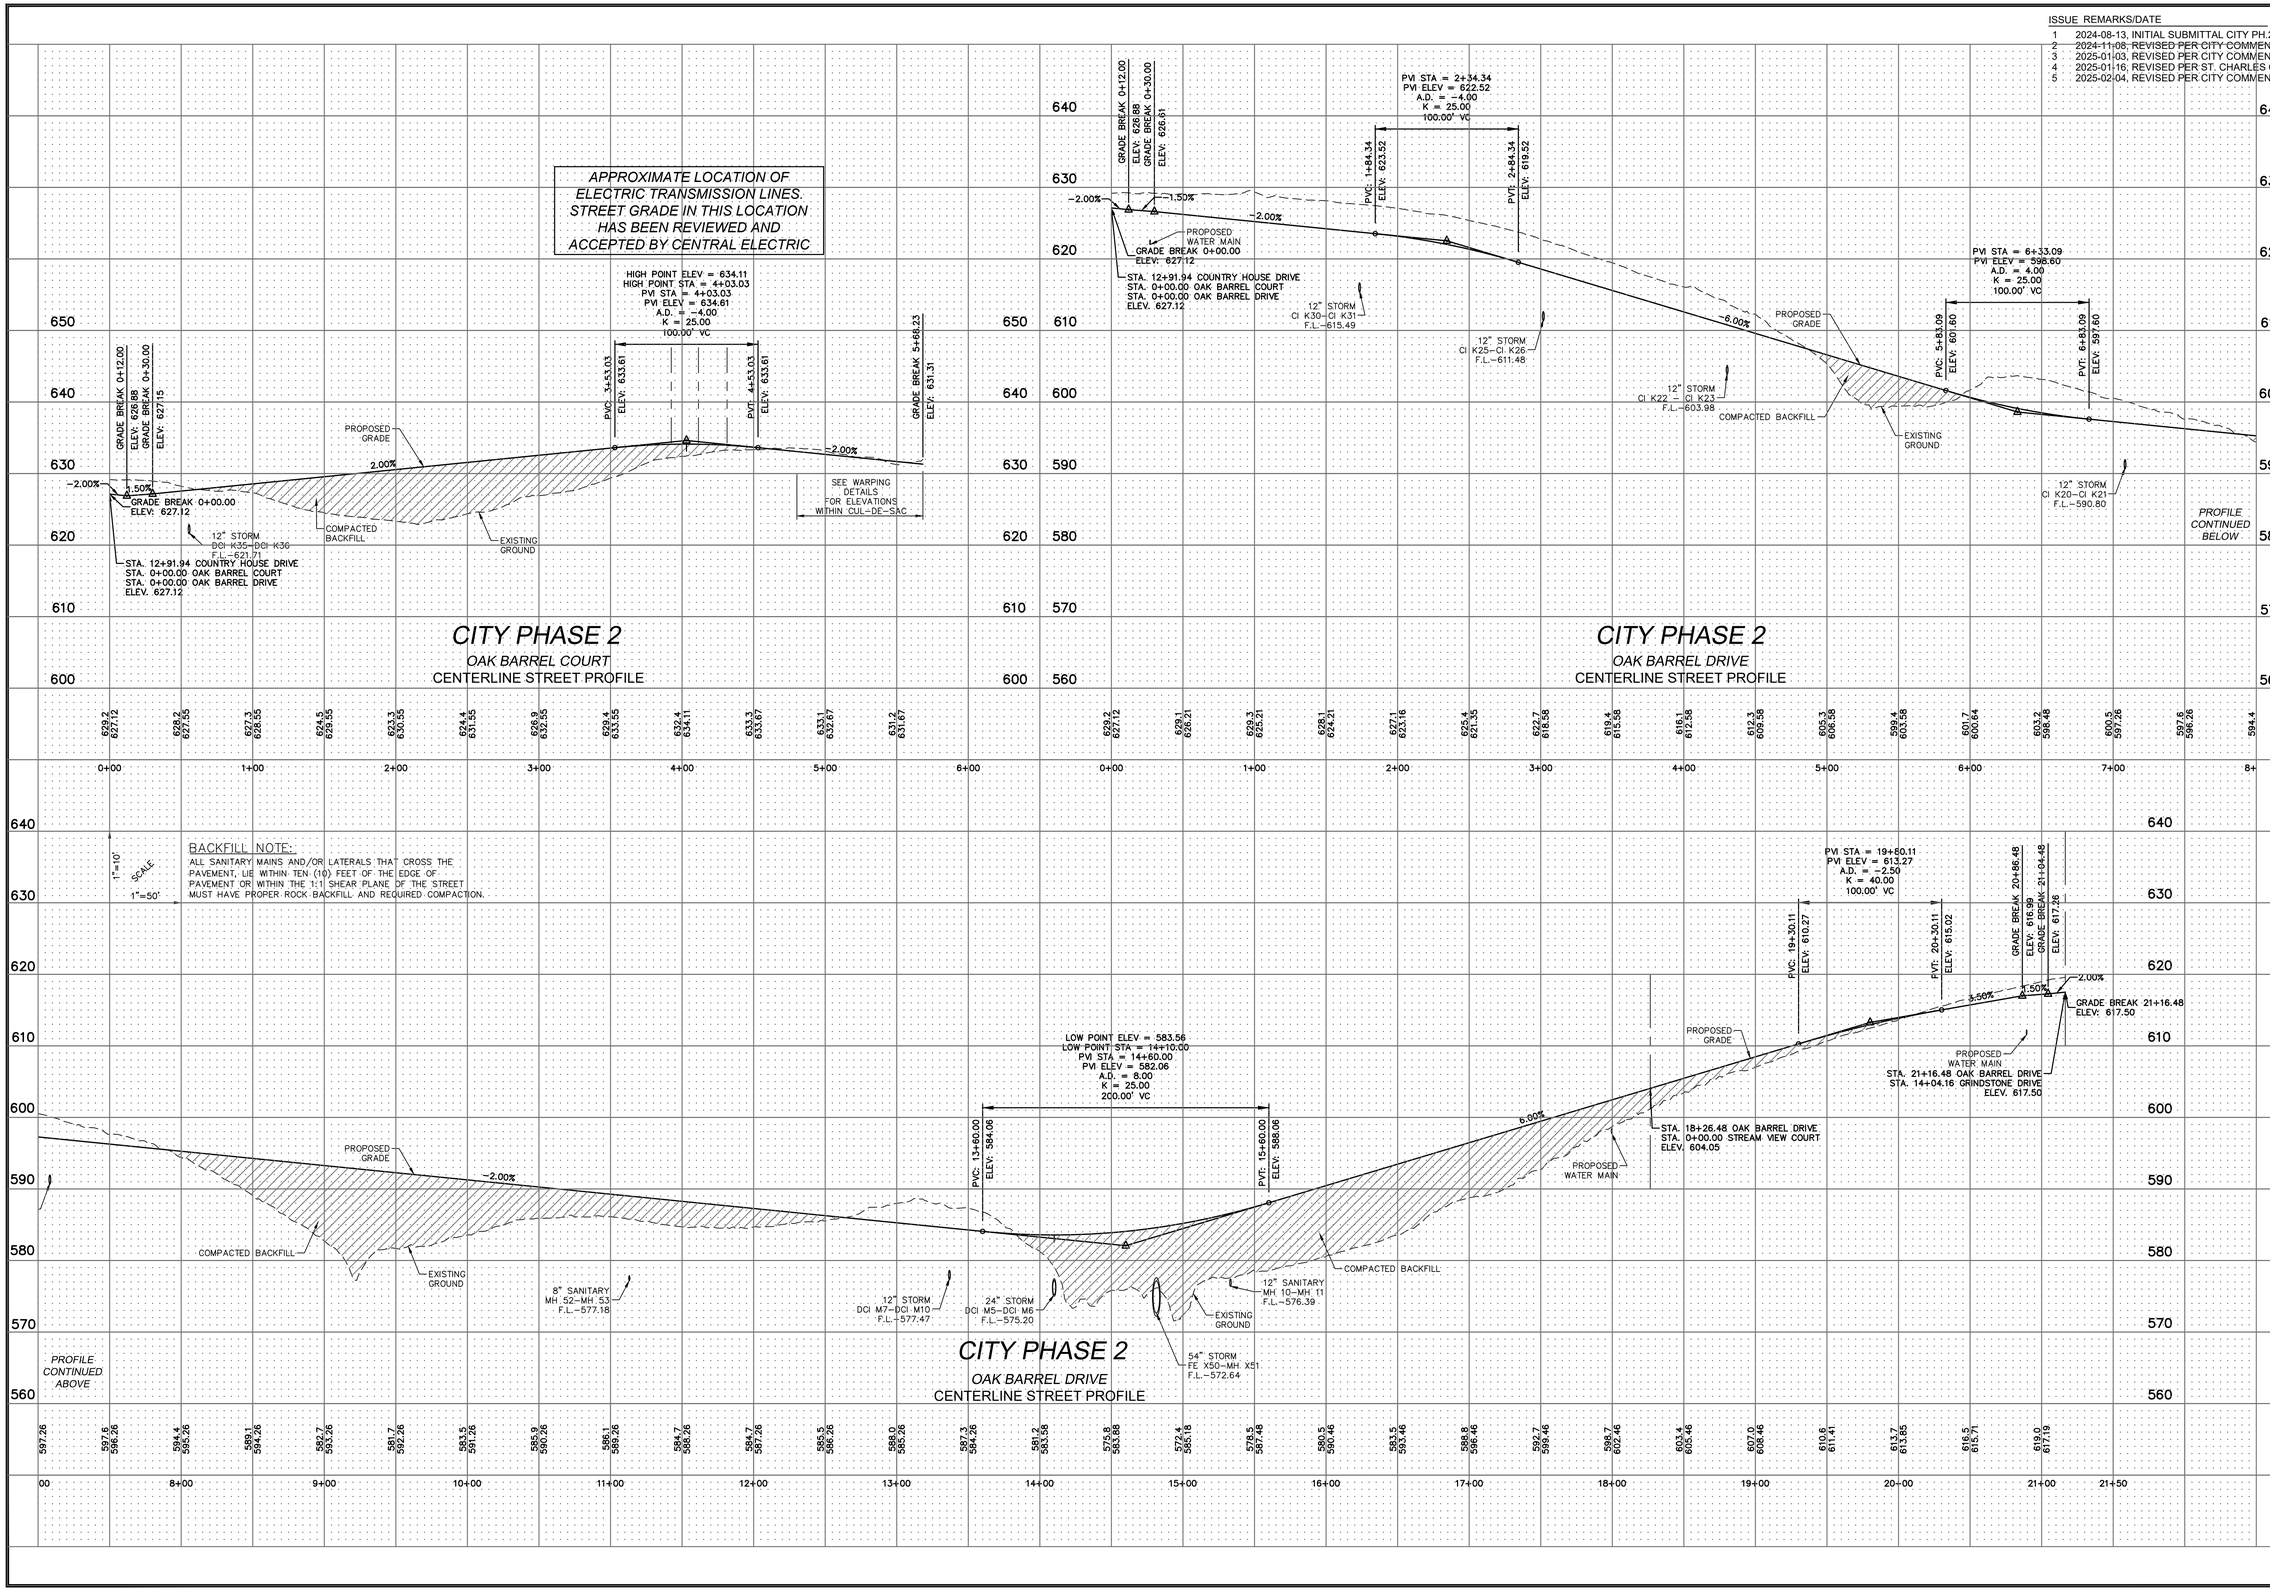

PROJECT TITLE

HARVEST AT HOPEWELL

O'FALLON, MISSOURI

O'FALLON PHASE 2

THE STERLING CO.
ENGINEERS & SURVEYORS
5055 New Baumgartner Road
St. Louis, Missouri 63129
Ph 314-487-0440 Fax 314-487-8944
www.sterling-eng-sur.com
Corporate Certificate of Authority #001348

This drawing, specification, plan, report, or document is instrument of service and is the property of the author firm and shall not be reused in part or whole without written authorization of the author firm. Any reproduced copy must be signed and sealed to be a true and accurate copy of the original document.

STATE OF MISSOURI MICHAEL G. BOERDING NO. E-28643 PROFESSIONAL ENGINEER

Date: 02-04-2025
Michael G.Boerding, PE
License No. MO E-28643
Professional Engineer

HARVEST HOPEWELL, LLC
5091 New Baumgartner Road
St. Louis, Missouri 63129

STREET PROFILES

P+Z No.	21-004994
City No.	21-011444
Date:	02-04-2025
Job No.	20-09-327

Page No.

5.15

IMP

"FINAL PLAN" Approval Date: Dec. 16, 2021

Drawing name: V:\2009\327 Highway N Assemblage\Drawings\Engineering\Improvements\9327 IMP FG.dwg Plotted on: Feb 04, 2025 - 12:46pm Plotted by: jluetkenhaus