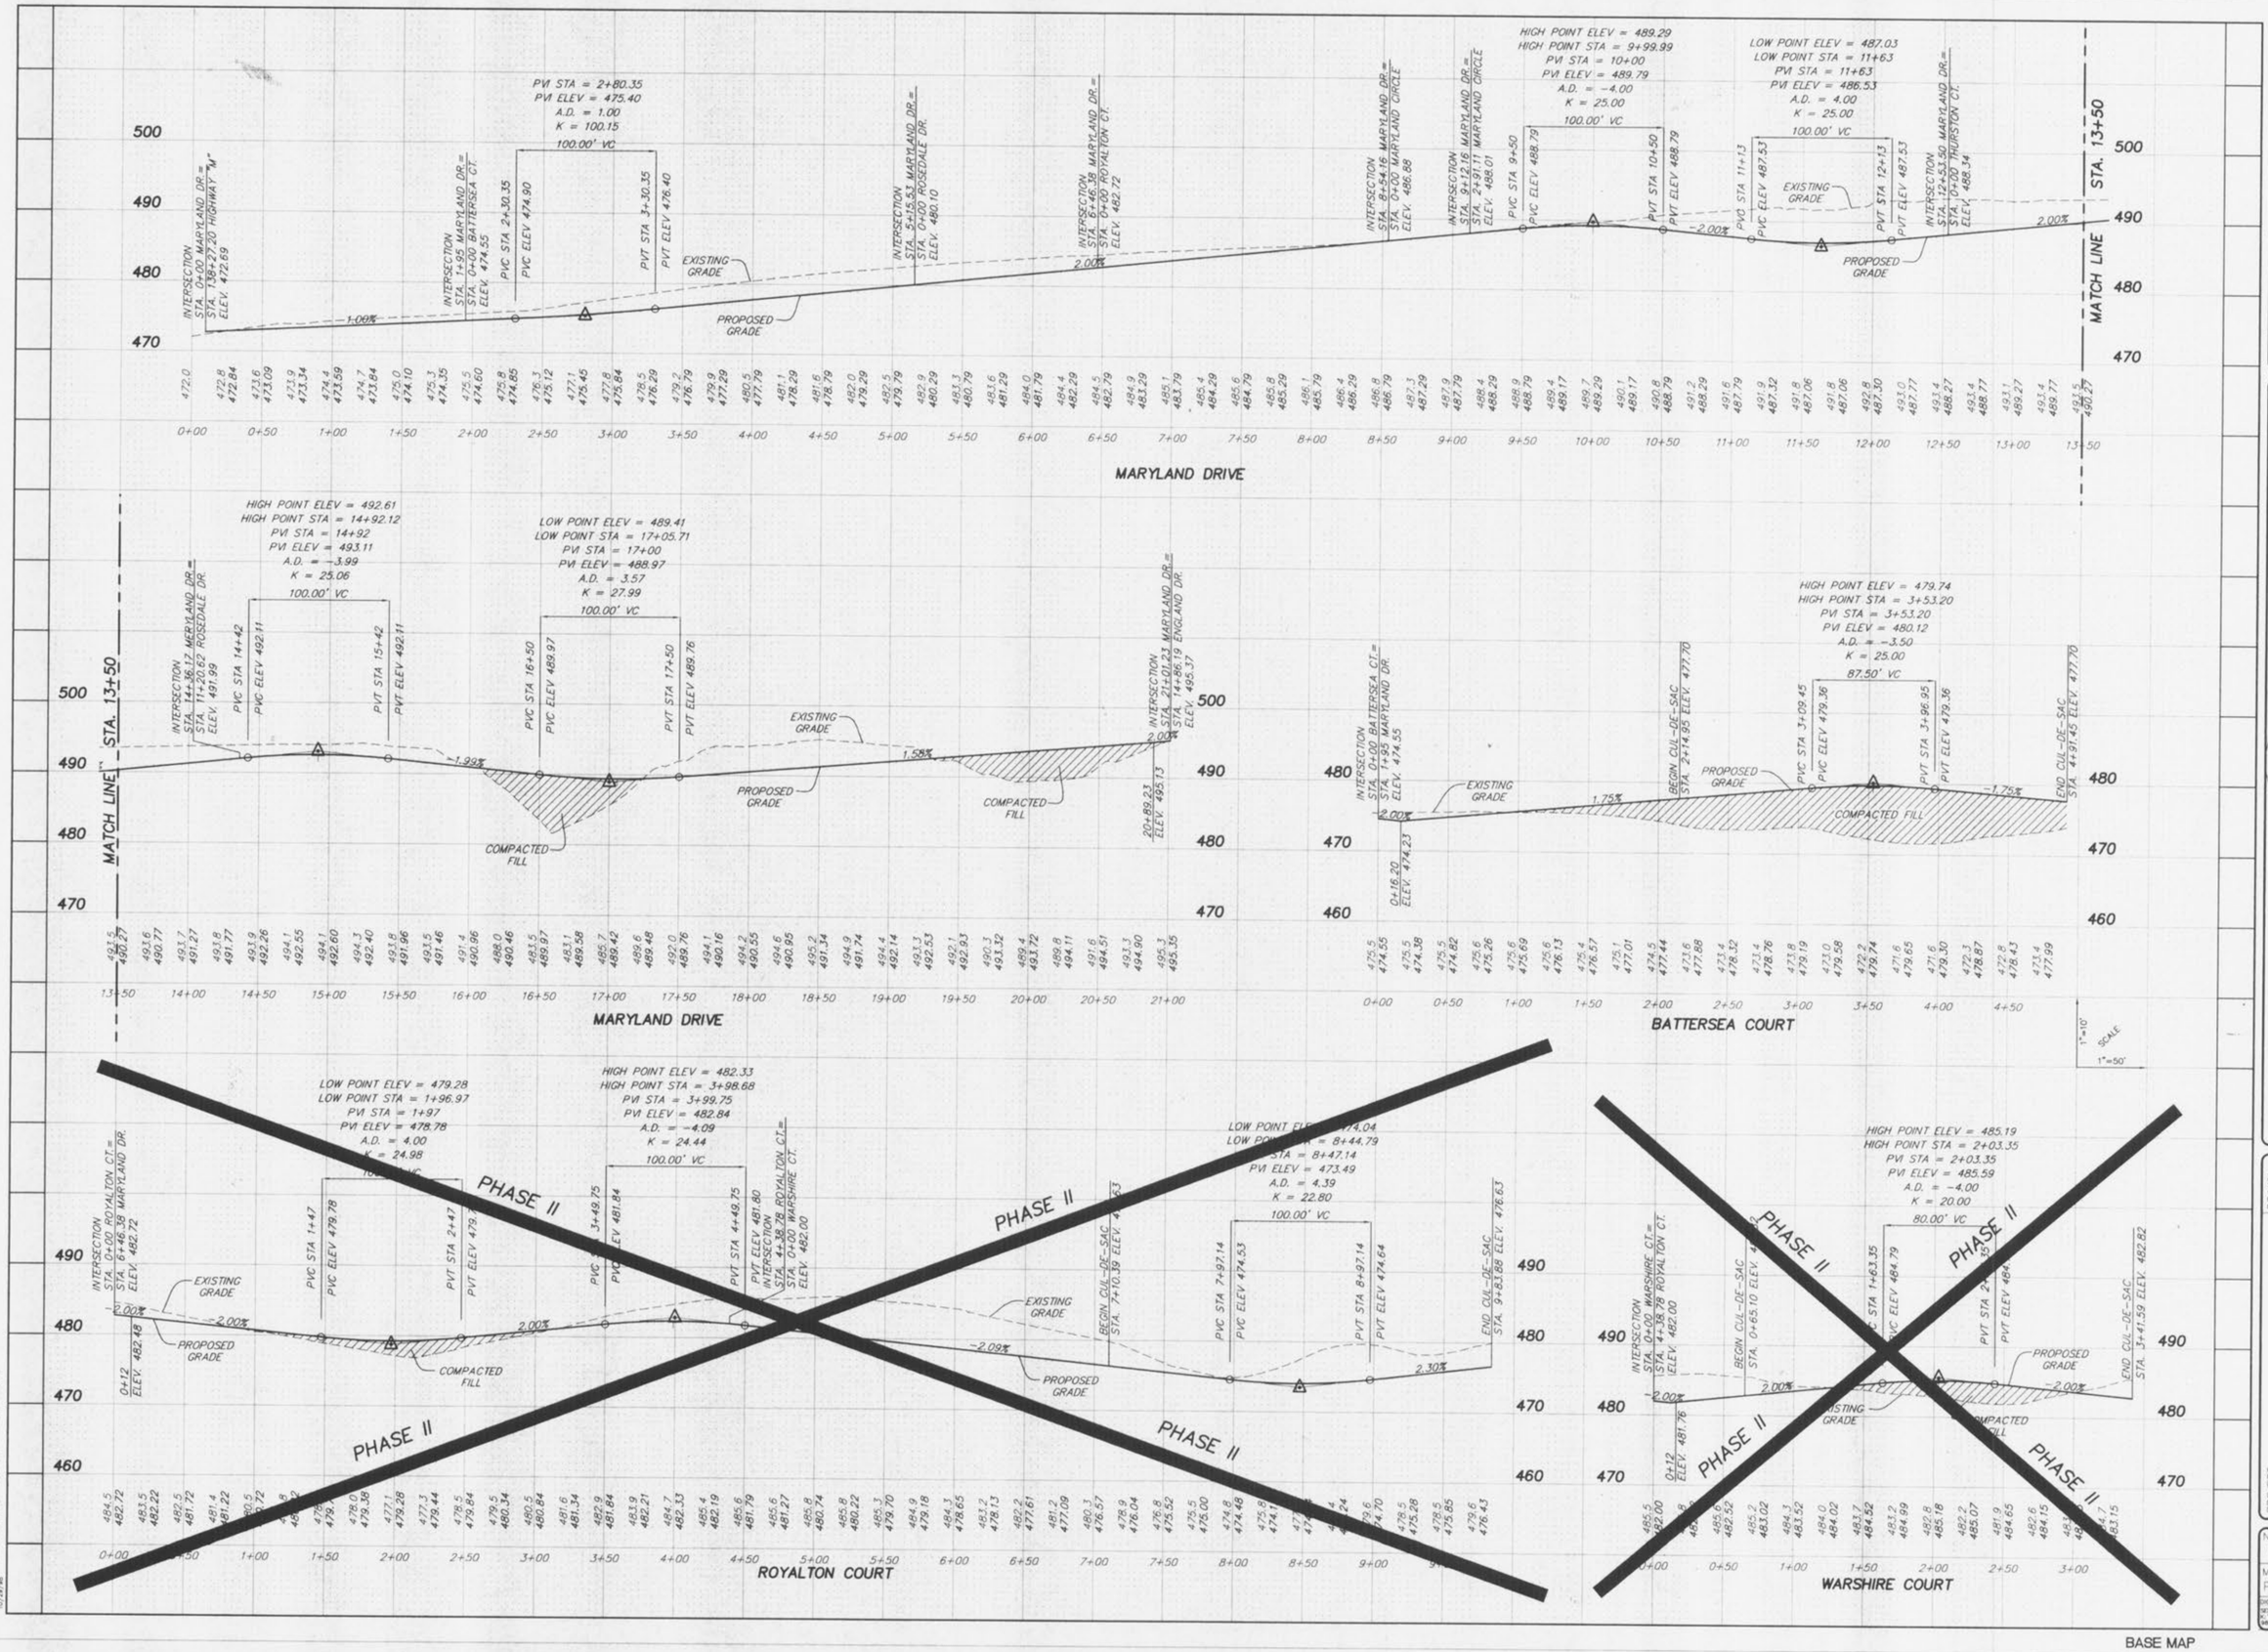

ISSUE	REMARKS/DATE
1	12/30/98 SUBMITAL TO CITY OF O'FALLON
2	01/21/99 DEVELOPER REV.
3	03/01/99 PER CITY OF O'FALLON COMMENTS

PREPARED FOR:
J.M.B. MILL CREEK L.L.C.
5091 NEW BAUMGARTNER ROAD
ST. LOUIS, MISSOURI 63129
PHONE: (314) 487-6717

PREPARED BY:
the STERLING CO.
5055 NEW BAUMGARTNER ROAD
ST. LOUIS, MISSOURI 63129
ENGINEERS, SURVEYORS AND PLANNERS
(314)-487-0440, FAX 487-8944

DRAWN: KK
DESIGNED: [illegible]
CHECKED: DM

PROJECT: ESTATES/VILLAS AT HIGHGROVE

SHEET TITLE: STREET PROFILES

NO. 98 02 036
M.S.D. P#
SHEET 12 OF 33

DIGITAL FILE LOCATION: SERVER=STERLING-1 H:\ACAD\98\9802036\2036ROAD.DWG