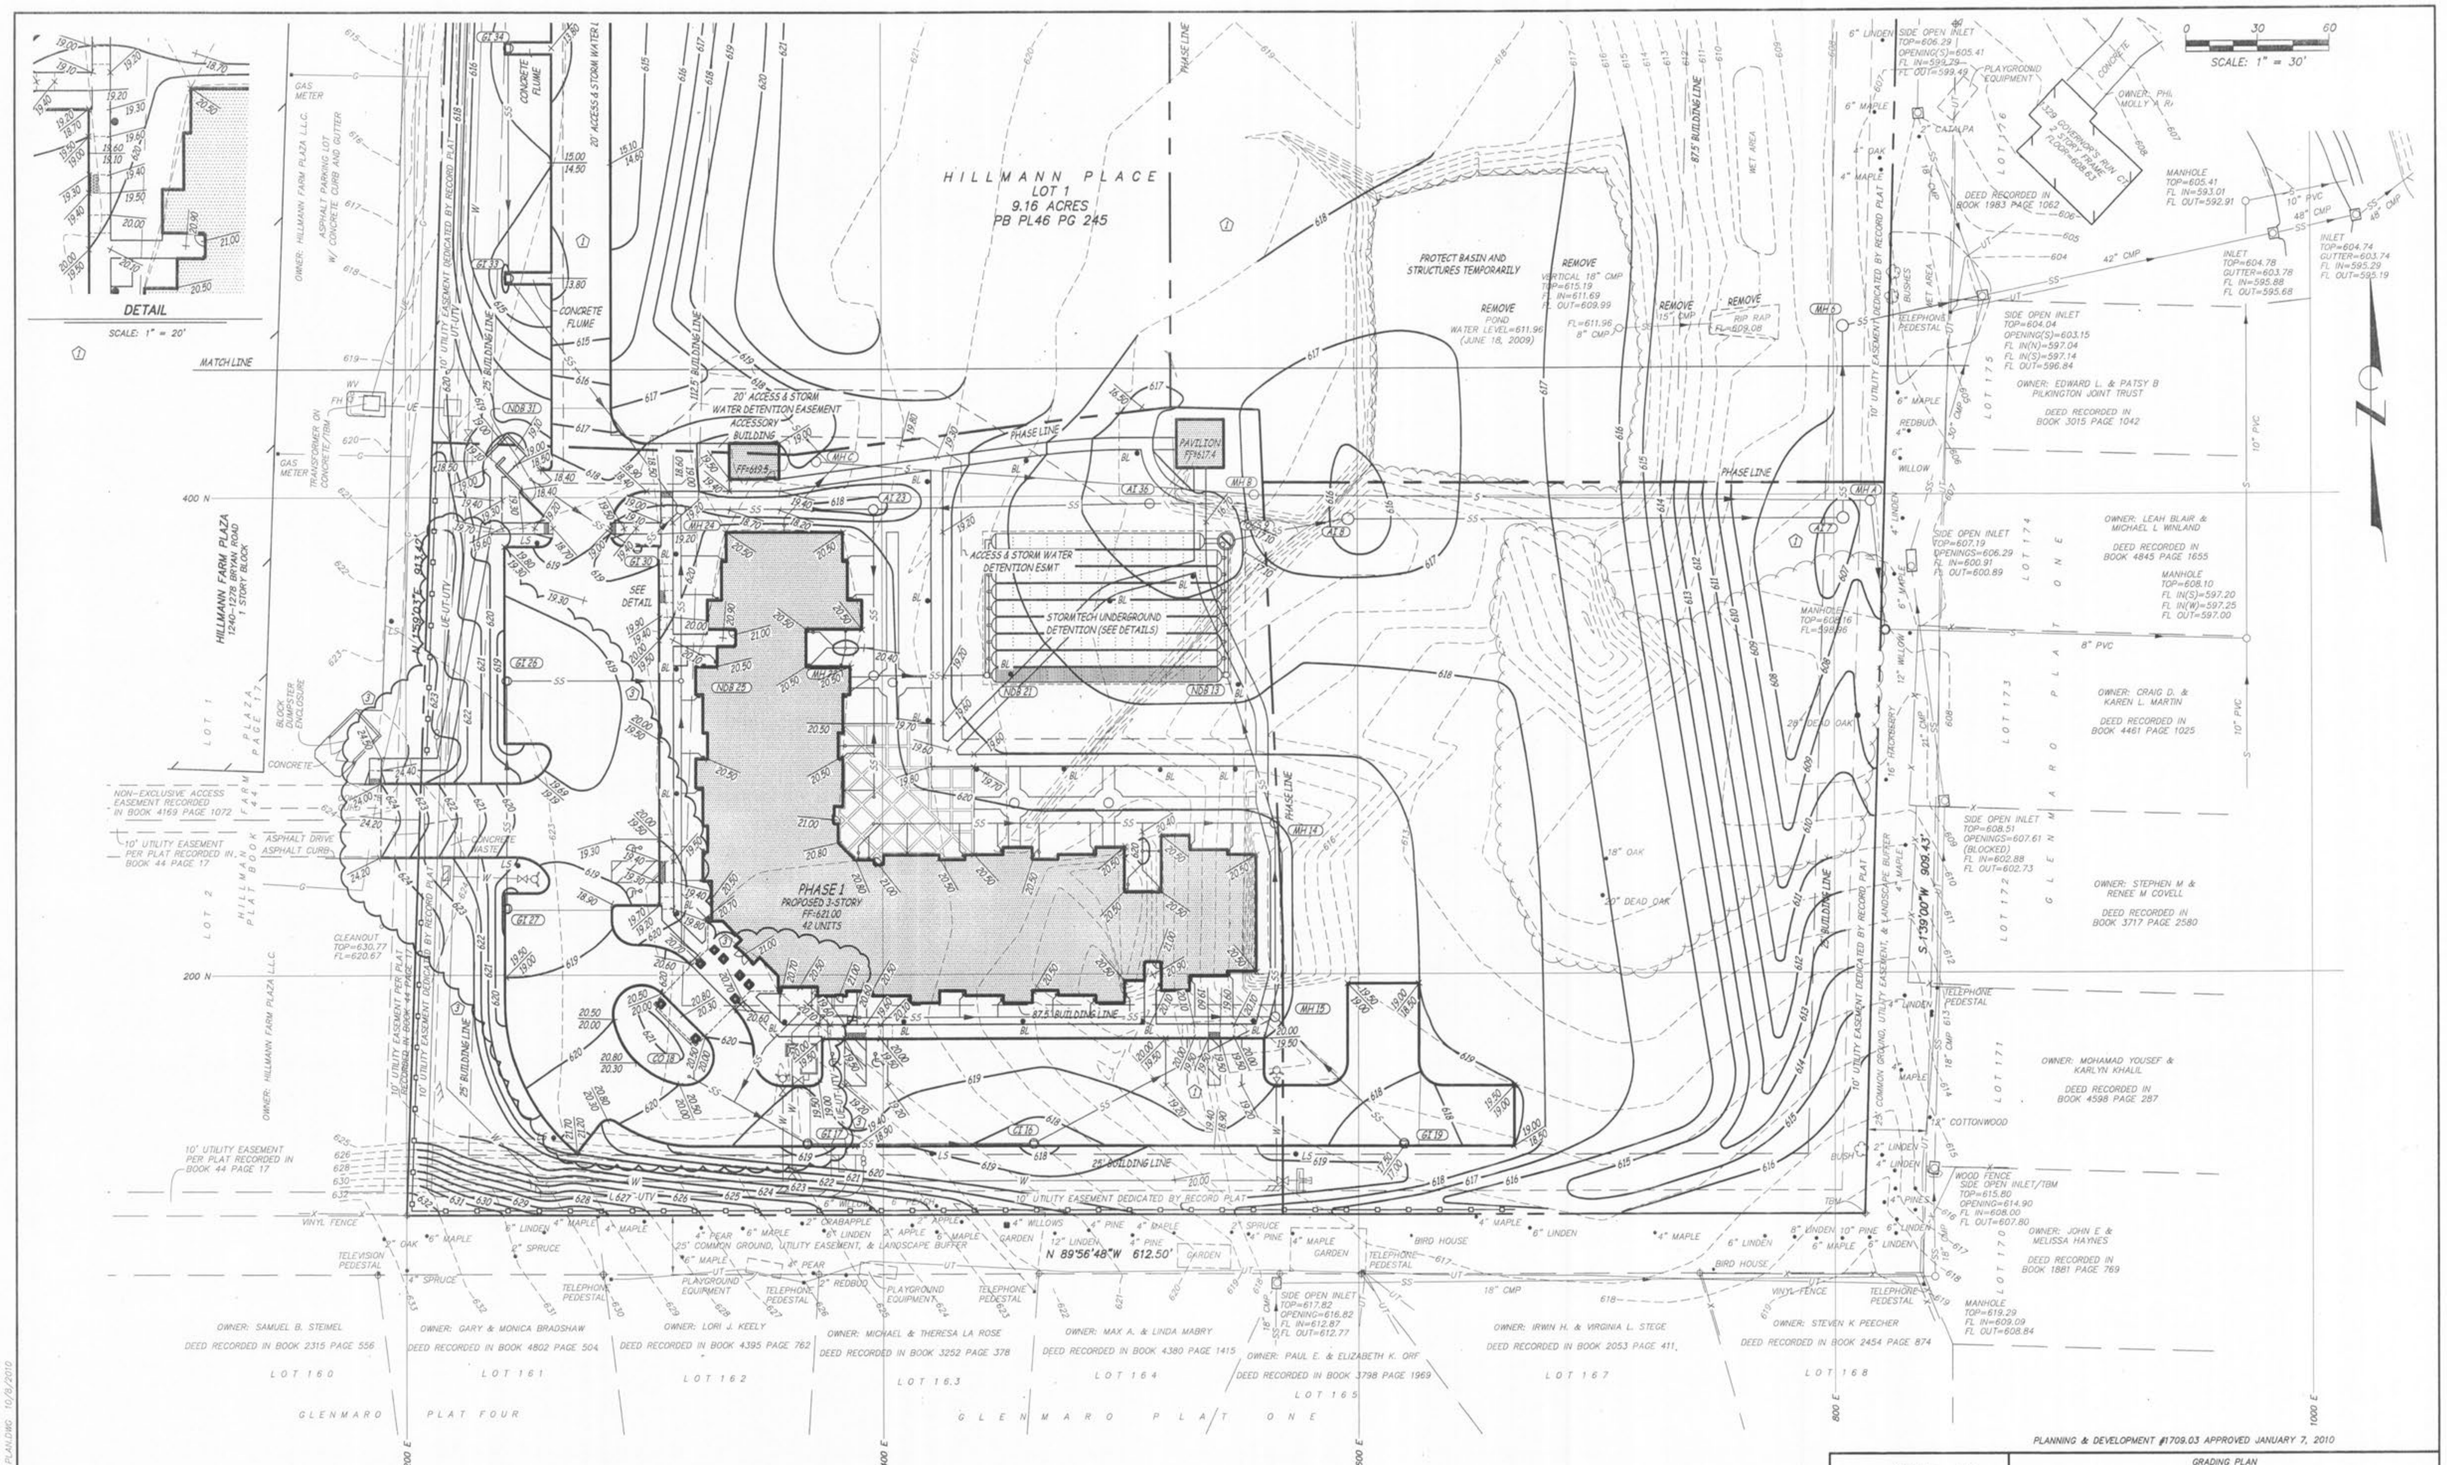

PLANNING & DEVELOPMENT #1709.03 APPROVED JANUARY 7, 2010

GRADING PLAN

HILLMANN PLACE

ST. CHARLES COUNTY, O'FALLON, MISSOURI

STATE OF MISSOURI
MATTHEW AARON KRIETE
NUMBER PE-2007002811
PROFESSIONAL ENGINEER
10/1/10

Surveyed: JP	Engineering Surveys & Services 1113 Fay Street Columbia, Missouri 573 - 449 - 2646 Missouri Engineering Corporation # 2004005018		Revised 1 JULY 20, 2010 2 AUG 24, 2010 3 OCT 11, 2010
Drawn: BR			
Checked: MK			
MATTHEW A. KRIETE PROFESSIONAL ENGINEER PE-2007002811	Scale 1" = 30'	Date JUNE 4, 2010	Job 11481	Sheet C106

F:\CURRENTDRAWINGS\JES\S1481\SITE PLAN.DWG 10/8/2010