# A DEMOLITION PLAN FOR
# *HOLY CROSS LUTHERAN CHURCH*

A TRACT OF LAND IN U.S. SURVEY 55,
TOWNSHIP 47 NORTH, RANGE 3 EAST
OF THE FIFTH PRINCIPAL MERIDIAN,
CITY OF O'FALLON,
ST. CHARLES COUNTY, MISSOURI

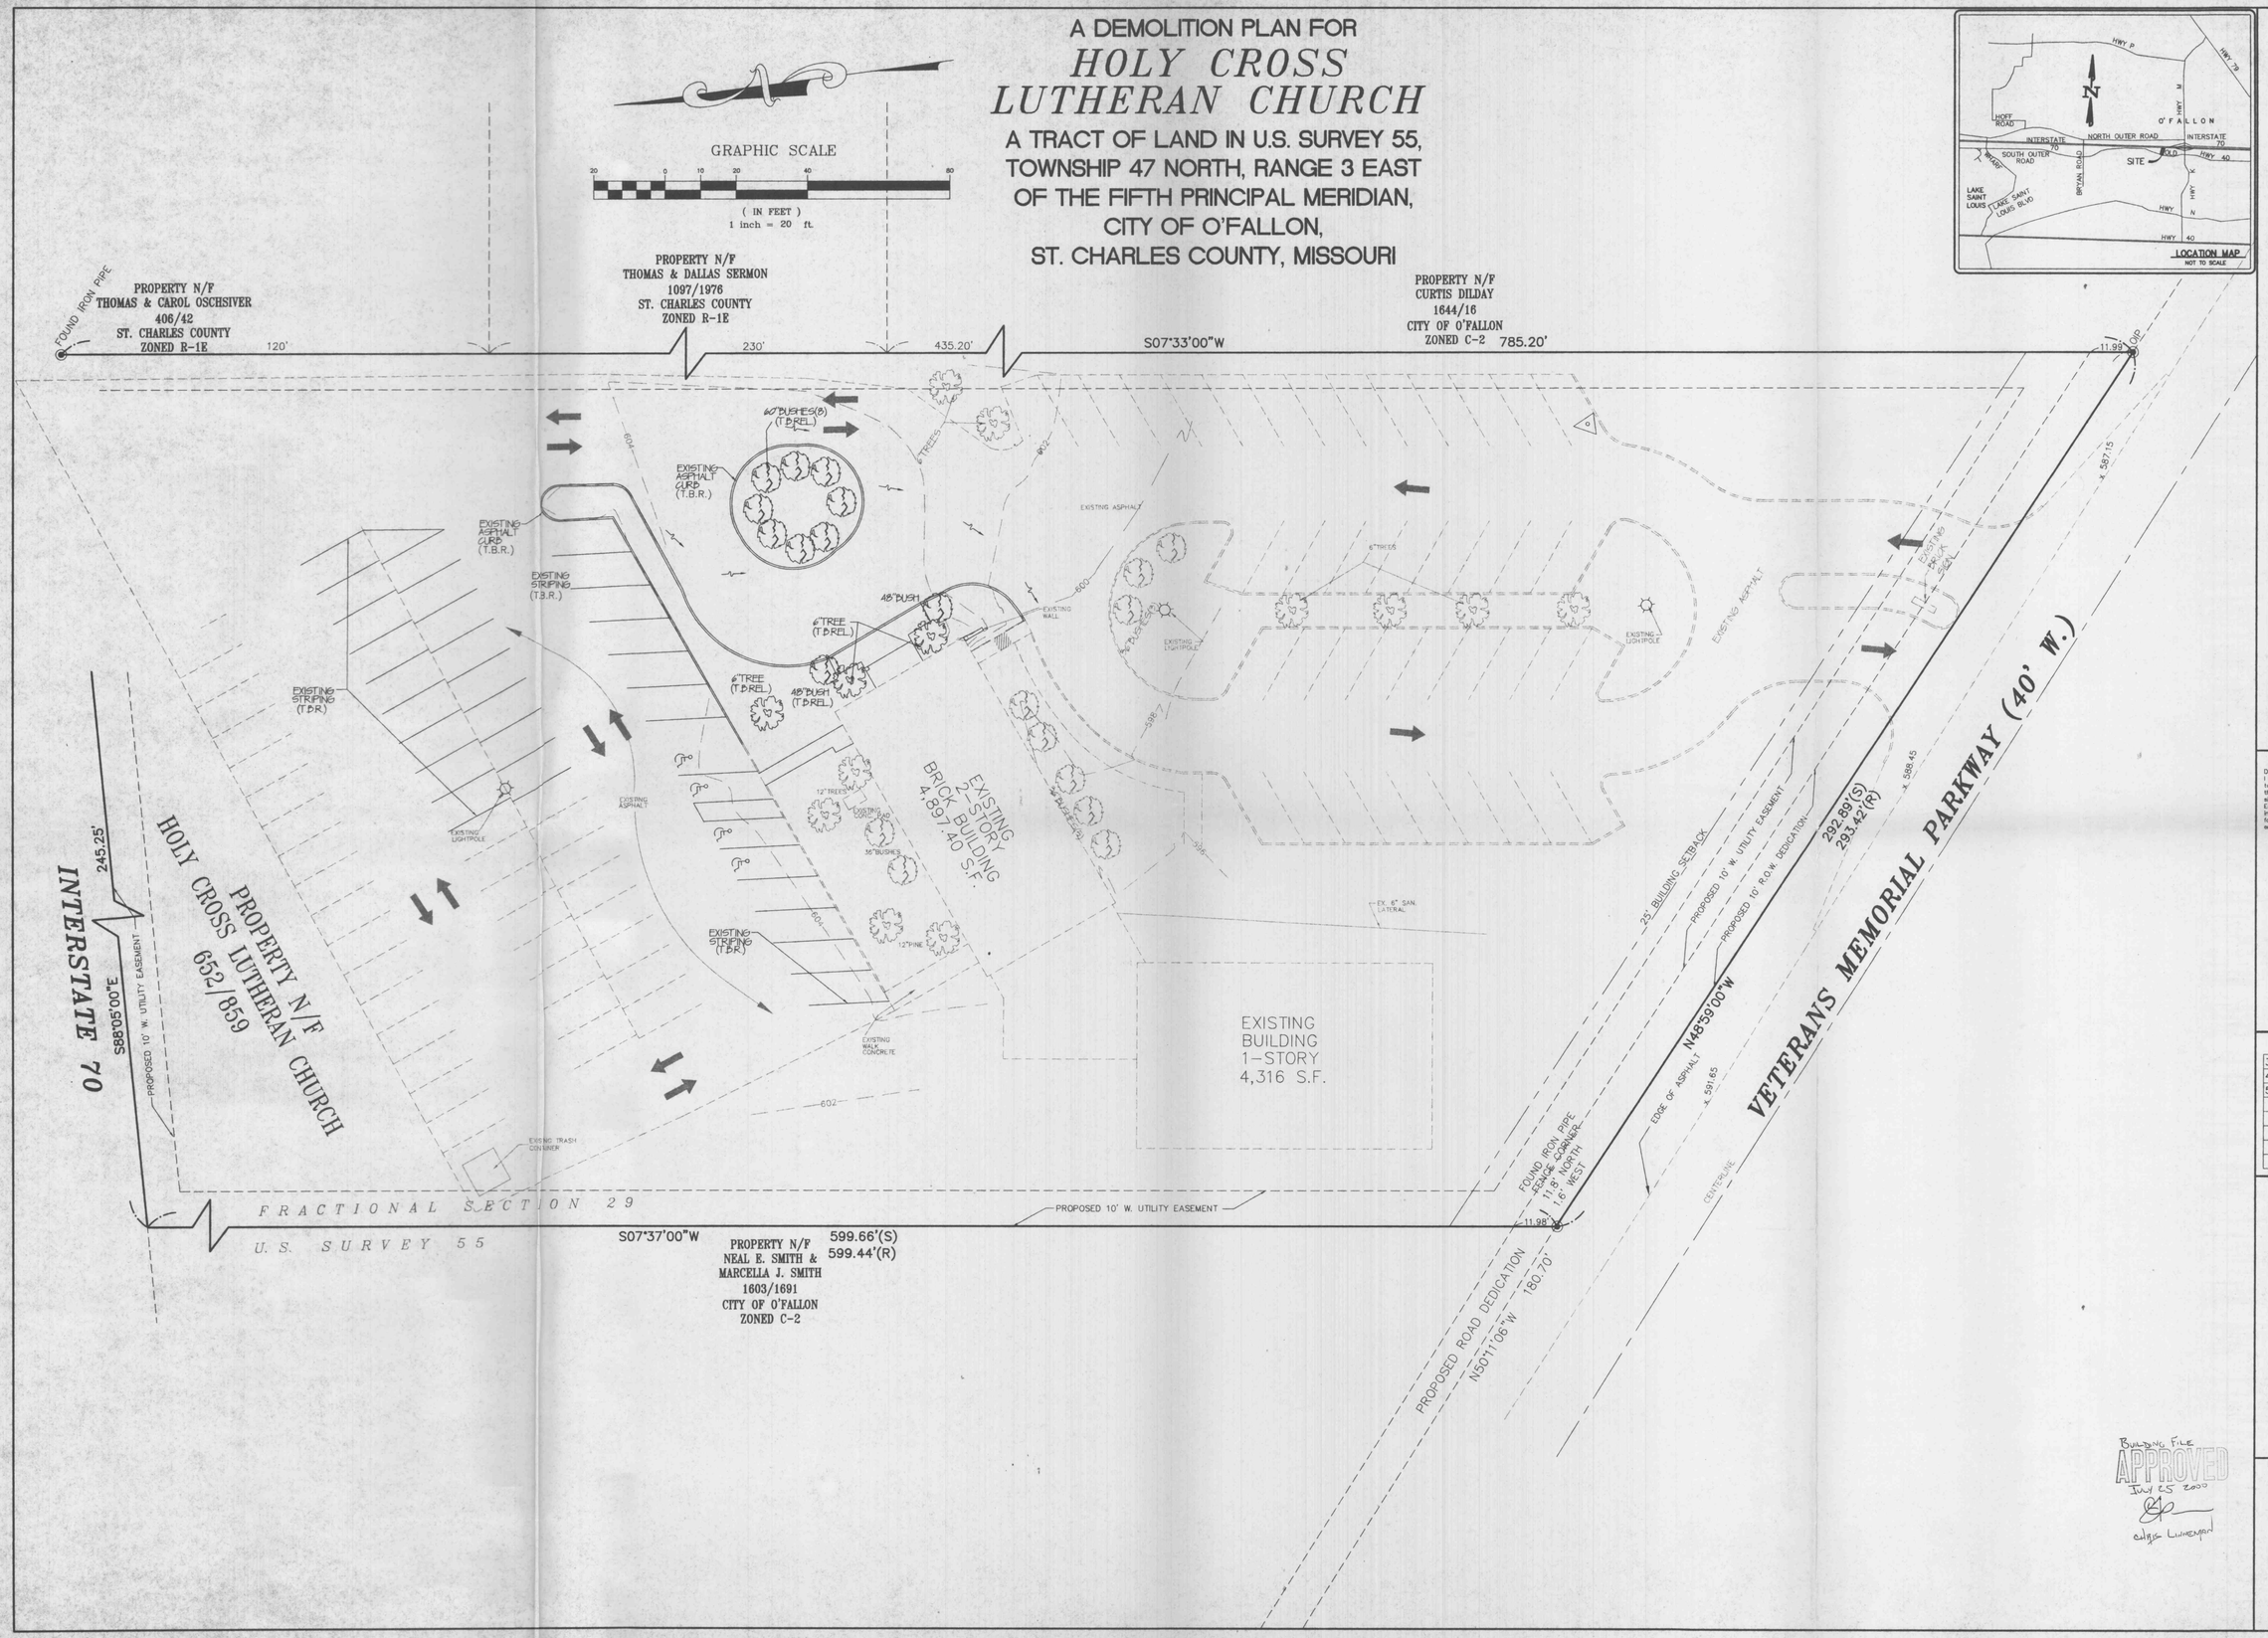


PREPARED FOR:
*HOLY CROSS LUTHERAN CHURCH*
503 HIGHWAY 175
O'FALLON, MISSOURI 63366
636-272-4505

DISCLAIMER OF RESPONSIBILITY
I hereby specify that the documents intended to be authenticated by my seal are limited to this sheet, and I hereby disclaim any responsibility for all other Drawings, Specifications, Estimates, Reports or other documents or instruments relating to or intended to be used for any part or parts of the architectural or engineering project or survey.

STATE OF MISSOURI
CLIFFORD L. HEITMANN
NUMBER E-29817
REGISTERED PROFESSIONAL ENGINEER

Copyright 2000
Bax Engineering Company, Inc.
All Rights Reserved

REVISIONS

| | |
|---|---|
| 3-22-00 | CITY COMMENTS |
| 4-14-00 | CITY COMMENTS |
| 5-18-00 | CITY COMMENTS |

BAX
ENGINEERING
PLANNING
SURVEYING

1052 South Cloverleaf Drive
St. Peters, MO. 63376-6445
314-928-5552
FAX 928-1718

BUILDING FILE
APPROVED
JULY 25 2000
Chris Linnemann

3-3-00
DATE
00-10933
PROJECT NUMBER
1 OF 2
SHEET OF
10933CON.DWG
FILE NAME
GJD RLF
DRAWN CHECKED

F:\dwg\a10500plus\10933con.dwg Thu May 18 08:32:53 2000 station 34 ALJ