\\serverprs\Projects\95234BN\dwg\95234DES.dwg, 2/3/2004 3:41:24 PM, JUSTIN W.

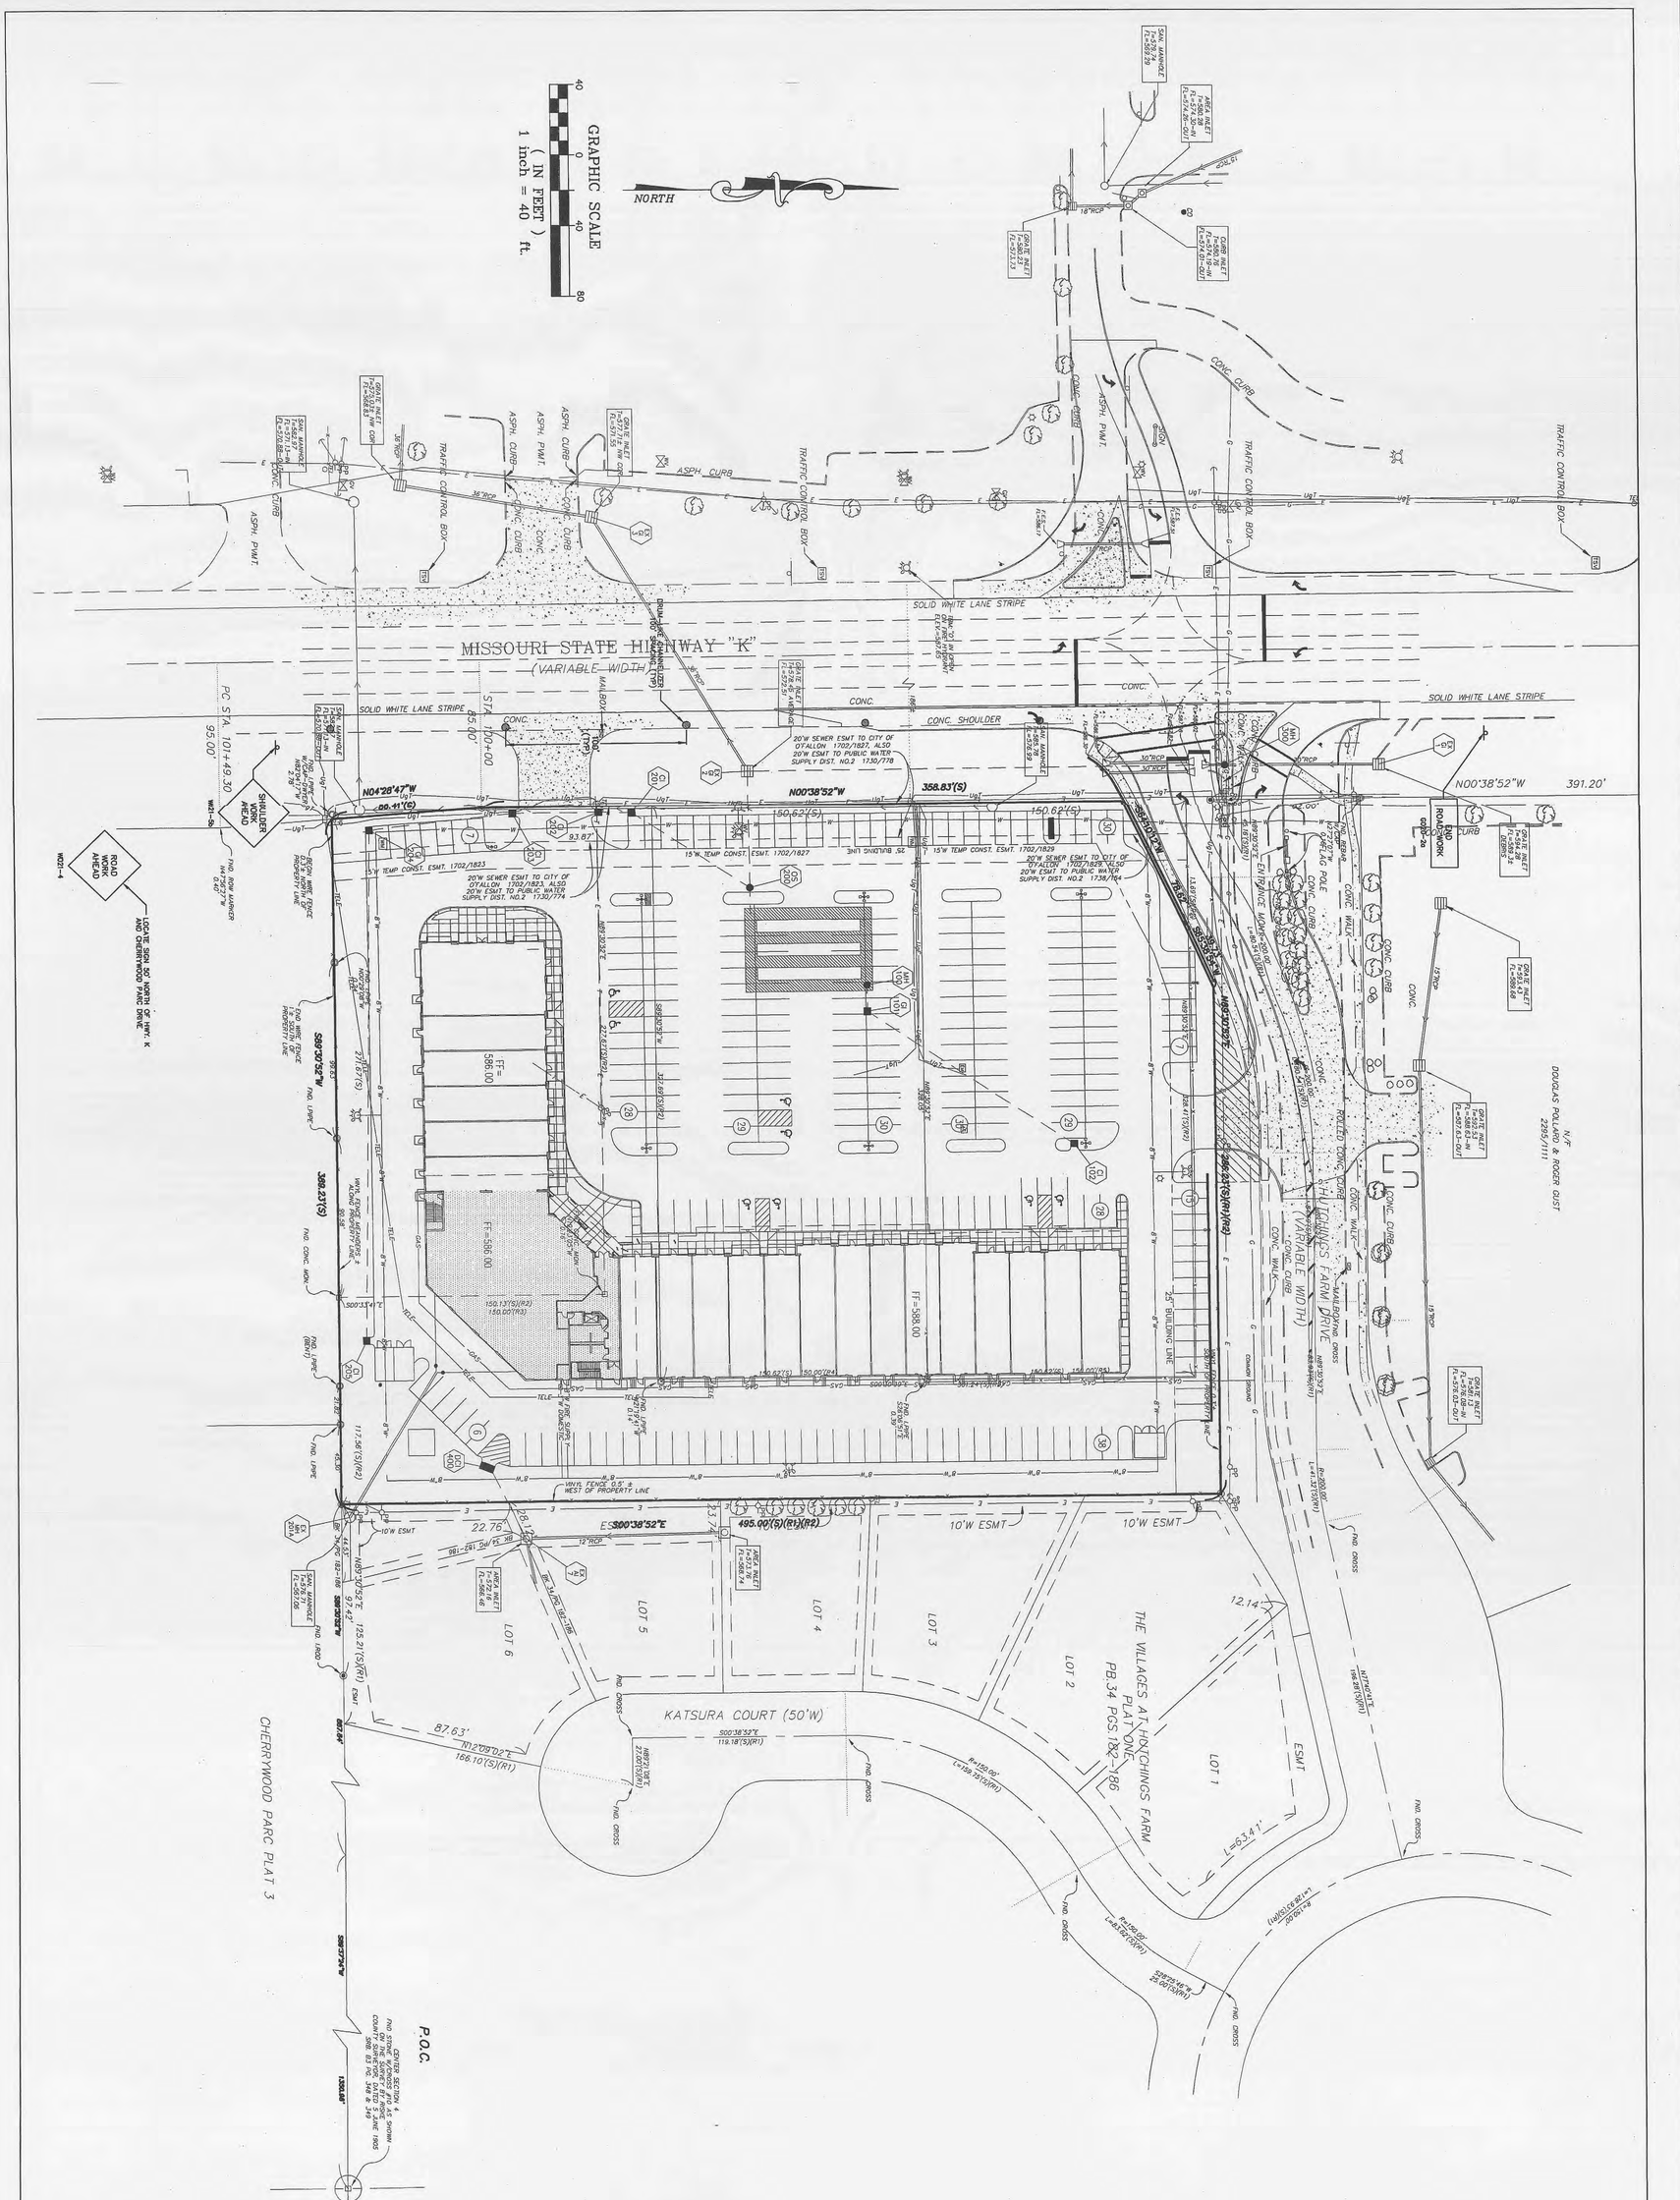

REVISIONS		
NO.	DATE	

ENGINEERS AUTHENTICATION

The responsibility for professional engineering data relating to this project is limited to the use of plans and data hereunder attached. Responsibility is disclaimed for all alterations to this data unless made by the undersigned.

PICKETT, RAY & SILVER, INC

HUTCHINGS FARM PLAZA

TRAFFIC CONTROL PLAN

ST.CHARLES COUNTY, MISSOURI

Prepared For:

Hutchings Farm Plaza LLC

8 PARKLAND AVE.
GLENDALE, MO 63122

PICKETT RAY & SILVER

CIVIL ENGINEERS
PLANNERS
LAND SURVEYORS

333 Mid Rivers Mall Drive
St. Peters, MO 63376
Phone (636) 397-1211
Fax (636) 397-1104

DRAWN: J.M./M.W./T.S. DATE: 1.27.04
CHECKED: E.S./K.R./C.H.N.E.R. DATE: 1.27.04
PROJECT # 95234.ARM.ODC
TASK # 1
FIELD BOOK

HUTCHINGS FARM PLAZA
TRAFFIC CONTROL PLAN

SHEET 11 OF 11

© Copyright 2004 by Pickett, Ray & Silver, Inc.