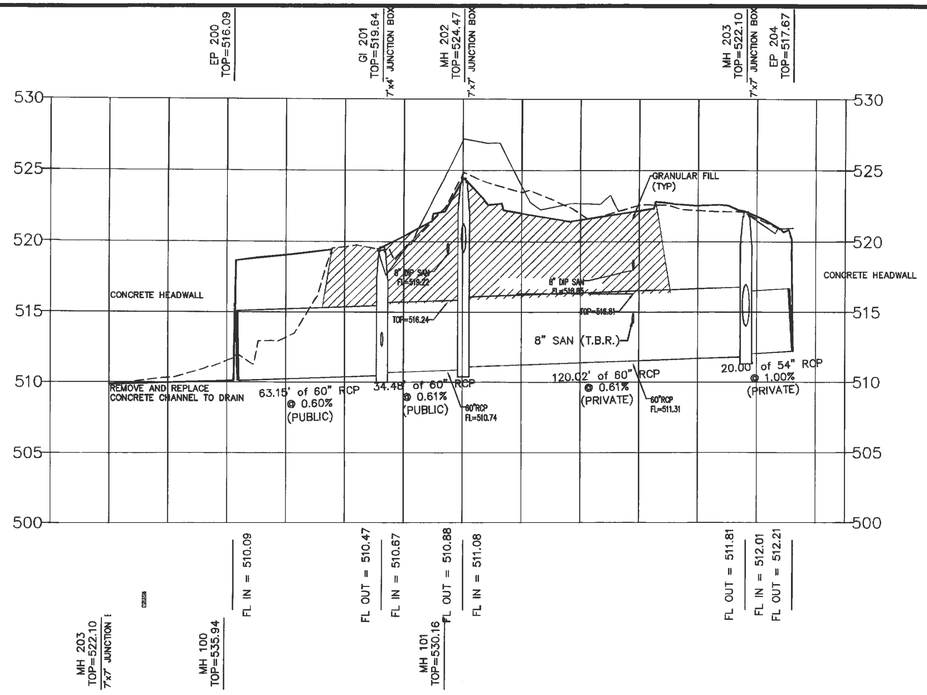


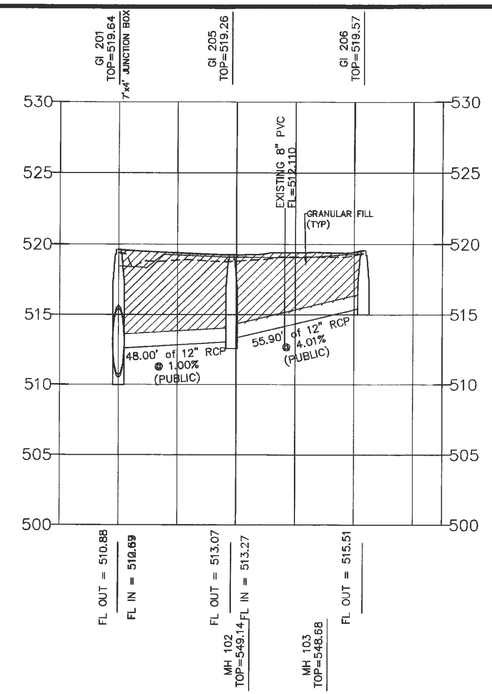


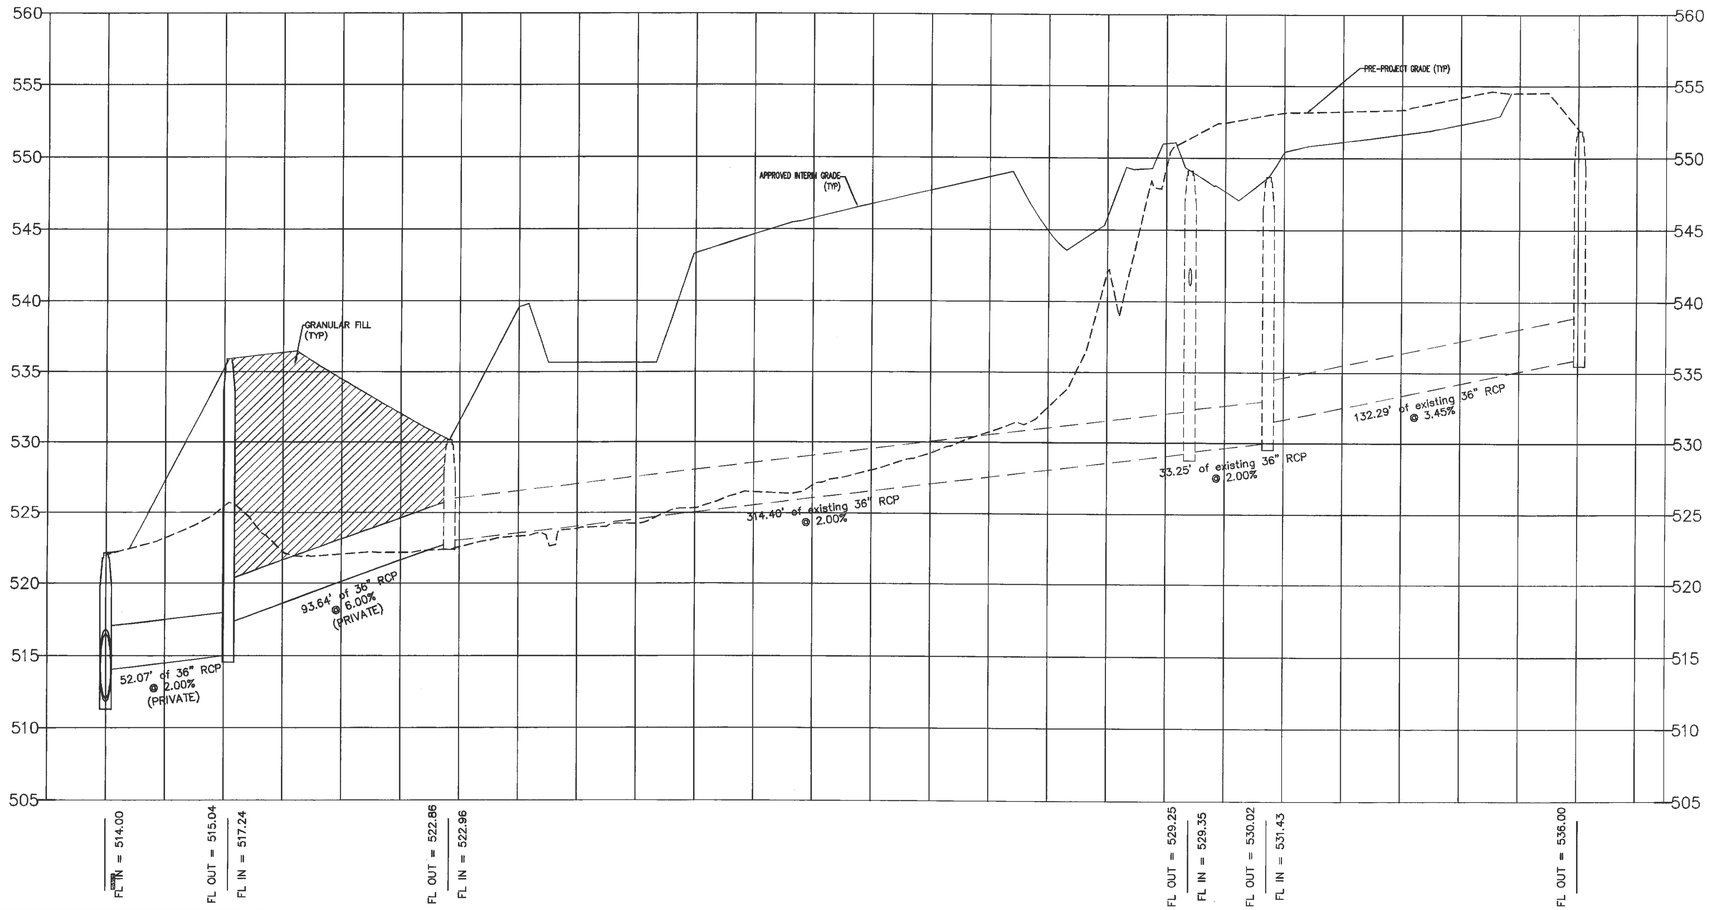


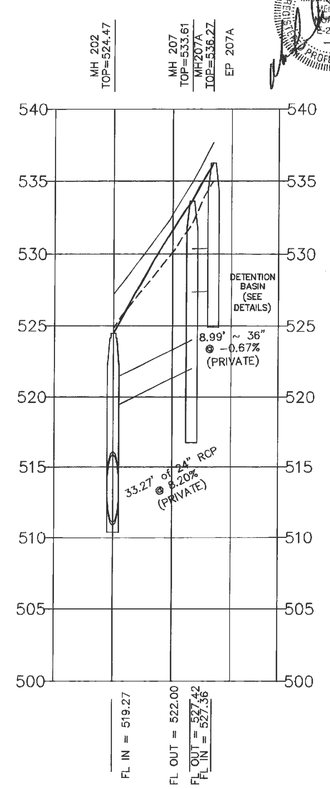


VERT. 1"=5'
1"=30' HORIZ.
SCALE:

CONTRACTOR SHALL VERIFY MANHOLE AND JUNCTION BOX SIZES PRIOR TO CONSTRUCTION AND NOTIFY ENGINEER IF THERE IS A CONFLICT

*HIGHWAY "K" RETAIL – ACCESS DRIVE*


ST. CHARLES ENGINEERING & SURVEYING, INC.
801 S. FIFTH STREET, SUITE 202
ST. CHARLES, MO 63301
TEL: (636) 947-0607
FAX: (636) 947-3446


ENGINEER SIGNATURE BLOCK

STATE OF MISSOURI
MICHAEL NEWELL MEINERS
NUMBER PE-22483
PROFESSIONAL ENGINEER
CIVIL ENG'G
ELECTRONIC SEAL
MICHAEL NEWELL MEINERS
CIVIL ENGINEER PE-22483

**Developer / Owner Information**
K PROPERTIES HOLDINGS, LLC
1704 NORTH FOURTH STREET
ST. CHARLES, MO 63301
CONTACT: MIKE THOELE
(314) 220-1205

SEWER PROFILES

P+Z No. 18-12.05
Approval Date: May 2, 2013
City No.

Page No.
7