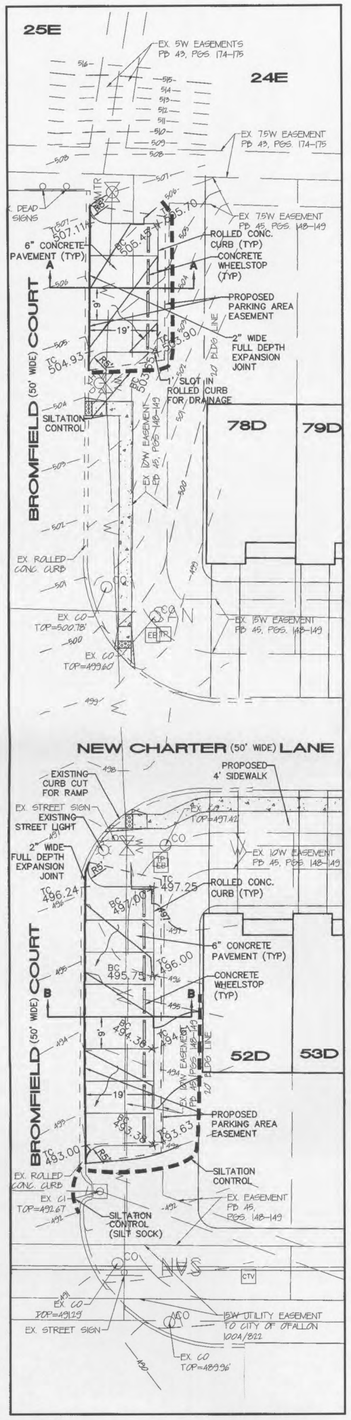

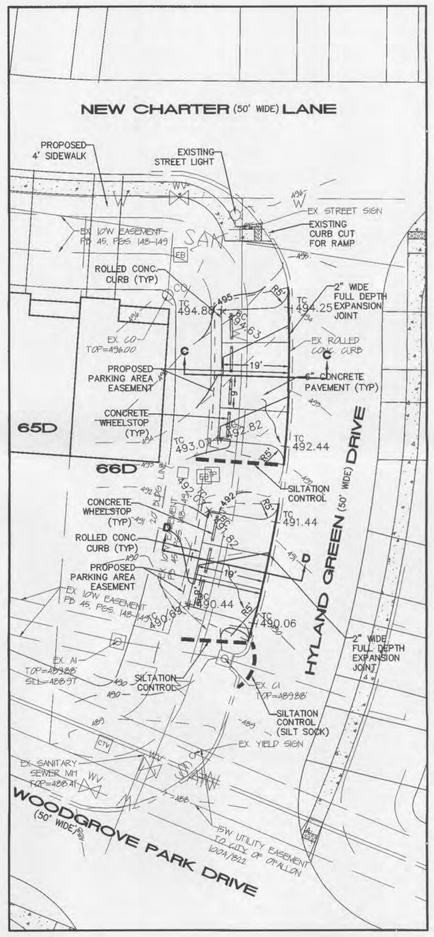

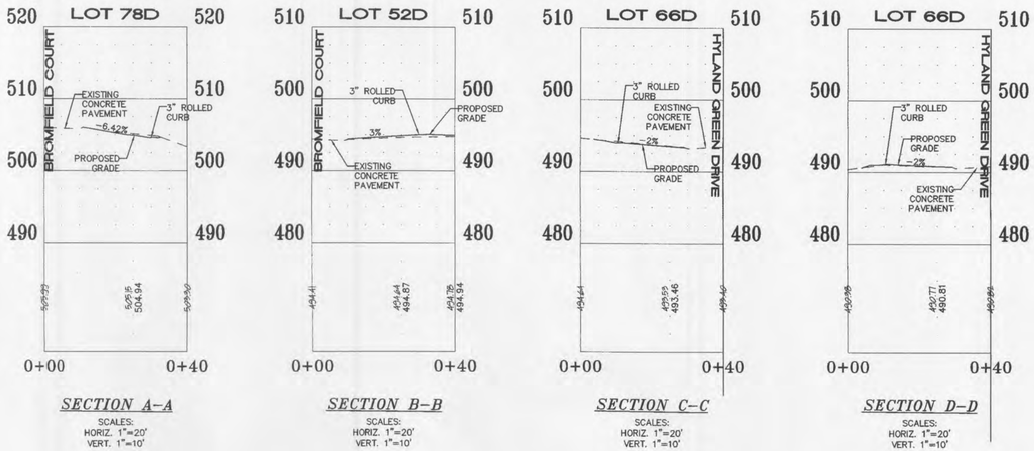

SECTION A–A
SCALES:
HORIZ. 1"=20'
VERT. 1"=10'

SECTION B–B
SCALES:
HORIZ. 1"=20'
VERT. 1"=10'

SECTION C–C
SCALES:
HORIZ. 1"=20'
VERT. 1"=10'

SECTION D–D
SCALES:
HORIZ. 1"=20'
VERT. 1"=10'

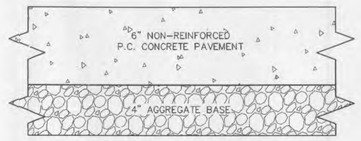

CONCRETE PAVEMENT DETAIL
NOT TO SCALE

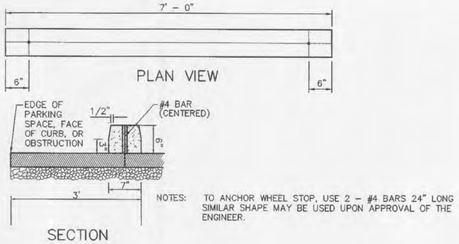

PRECAST CONCRETE WHEELSTOP

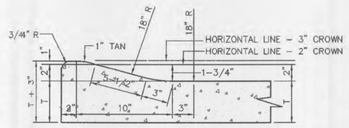

ROLLED CURB PAVEMENT DETAILS
NOT TO SCALE

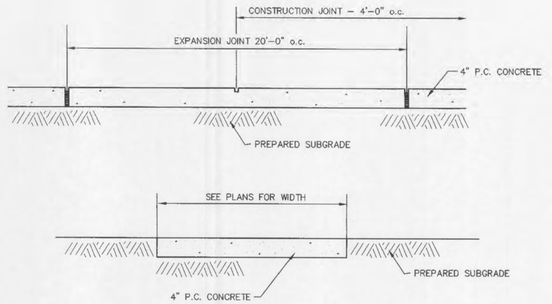

CONCRETE SIDEWALK DETAIL
NOT TO SCALE

PROJECT TITLE:
HYLAND GREEN VILLAGE D

Bax Project # 98-102898 | Issue Date: 06/21/2013

ENGINEERING
PLANNING
SURVEYING
221 Point West Blvd.
St. Charles, MO 63301
636-629-5552
FAX 628-1718

DISCLAIMER OF RESPONSIBILITY
I hereby specify that the documents intended to be authenticated by my seal are limited to this sheet, and I hereby disclaim any responsibility for all other Drawings, Specifications, Estimates, Reports or other Documents or instruments relating to or intended to be used for any part or parts of the architectural or engineering project or survey.

STATE OF MISSOURI
CLIFFORD L. HEITMANN
NUMBER E-29817
REGISTERED PROFESSIONAL ENGINEER
07/12/13
Clifford L. Heitmann
Civil Engineer
E29817

Copyright 2013
Bax Engineering Company, Inc.
Engineering Authority No. 000655
Surveying Authority No. 000144
All Rights Reserved

REVISIONS

07/17/13	CITY COMMENTS
08/07/13	CITY COMMENTS
08/29/13	CITY COMMENTS

Developer / Owner:
McBride and Sons Homes
16091 Swingley Ridge Road, Suite 300
Chesterfield, MO 63017
(314) 336-0248

DETAILS

P+Z No.
#1303.10 - June 6, 2013

City No.
#

Page No.
5 of 6