REVISIONS:
09-26-08 City Comments
10-21-08 City Comments
11-13-08 City Comments

A DEMOLITION PLAN FOR

A MEDICAL OFFICE

08-14272 07-22-08

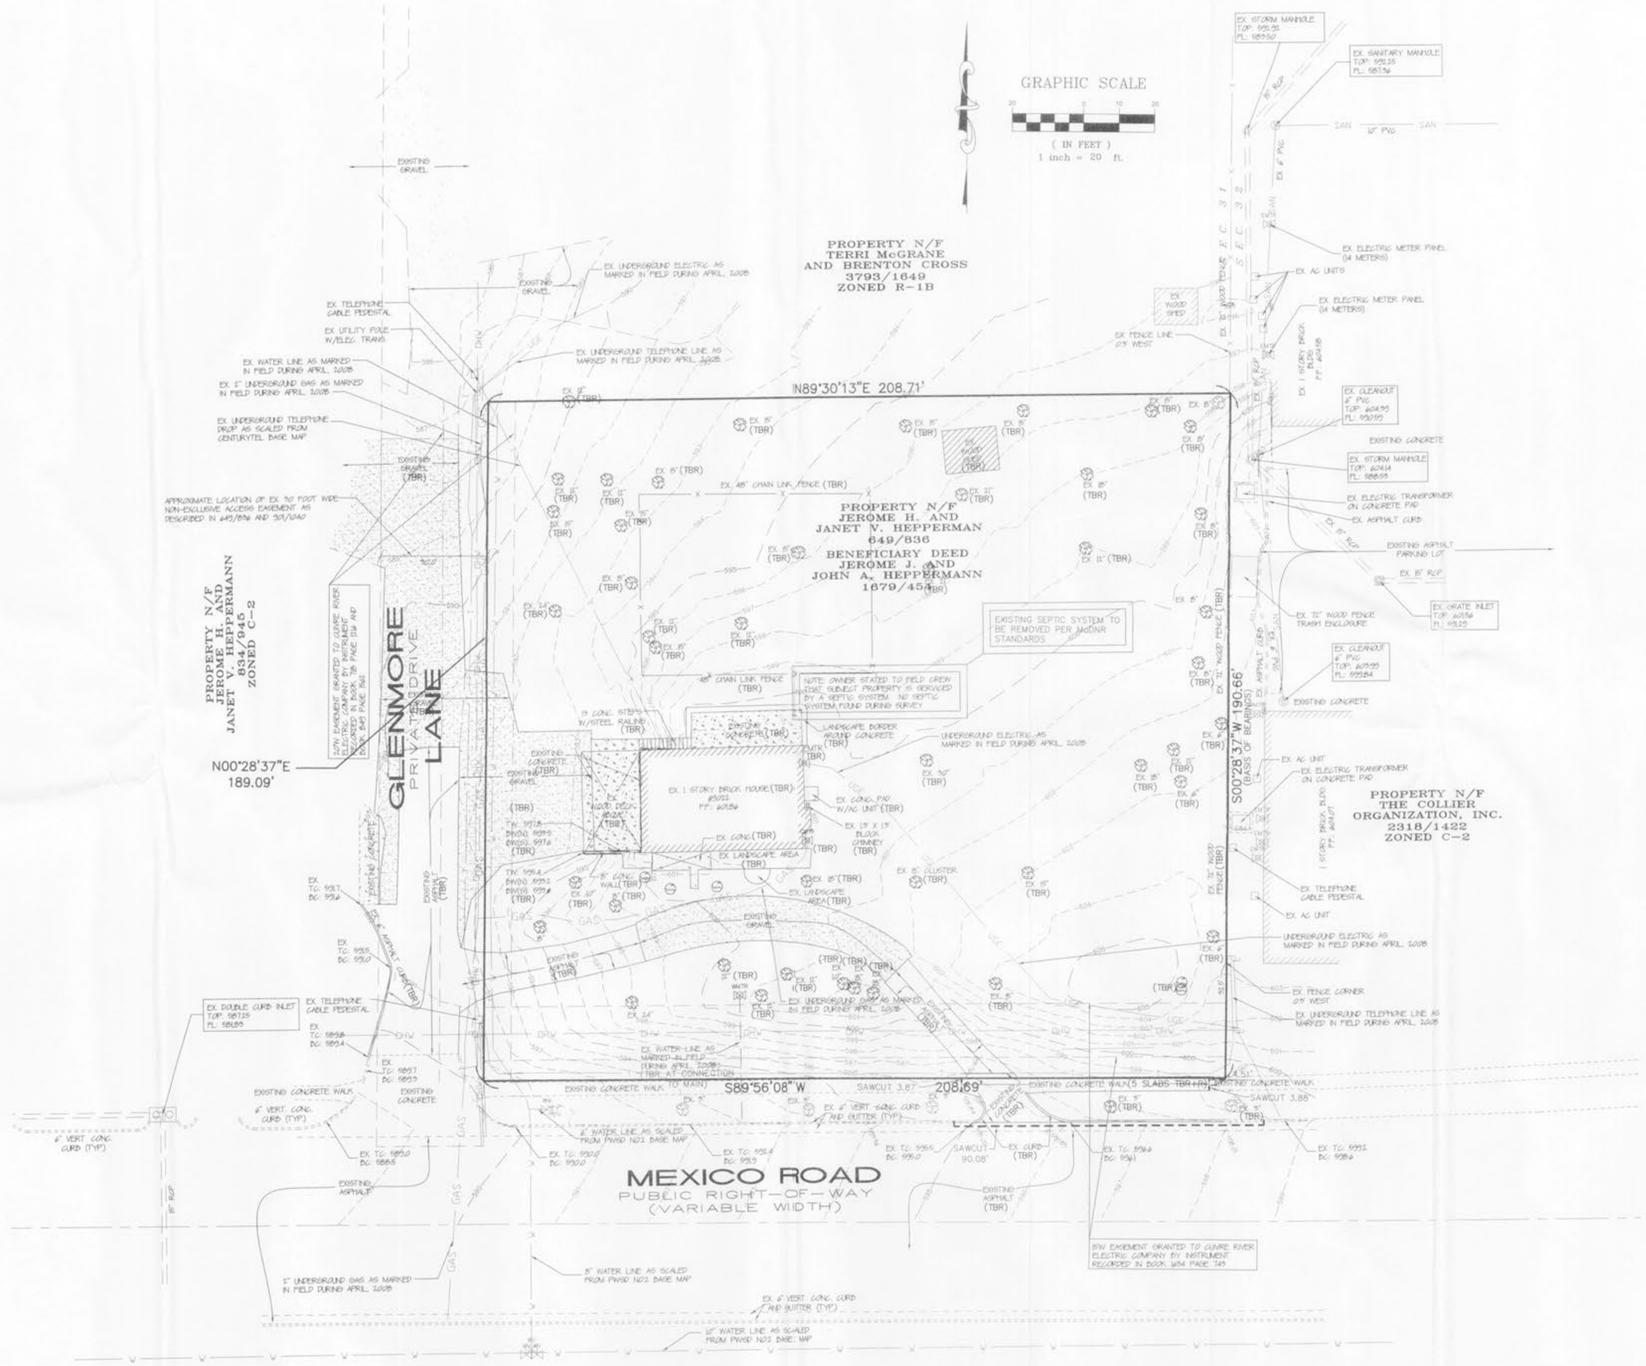

STATE OF MISSOURI
SCOTT A. SCHROEDER
NUMBER PE-2007002830
PROFESSIONAL ENGINEER

UNDERGROUND UTILITIES HAVE BEEN PLOTTED FROM AVAILABLE INFORMATION AND THEREFORE THEIR LOCATIONS SHALL BE CONSIDERED APPROXIMATE ONLY. THE VERIFICATION OF THE LOCATION OF ALL UNDERGROUND UTILITIES, EITHER SHOWN OR NOT SHOWN ON THESE PLANS SHALL BE THE RESPONSIBILITY OF THE CONTRACTOR, AND SHALL BE LOCATED PRIOR TO ANY GRADING OR CONSTRUCTION OF THE IMPROVEMENTS.