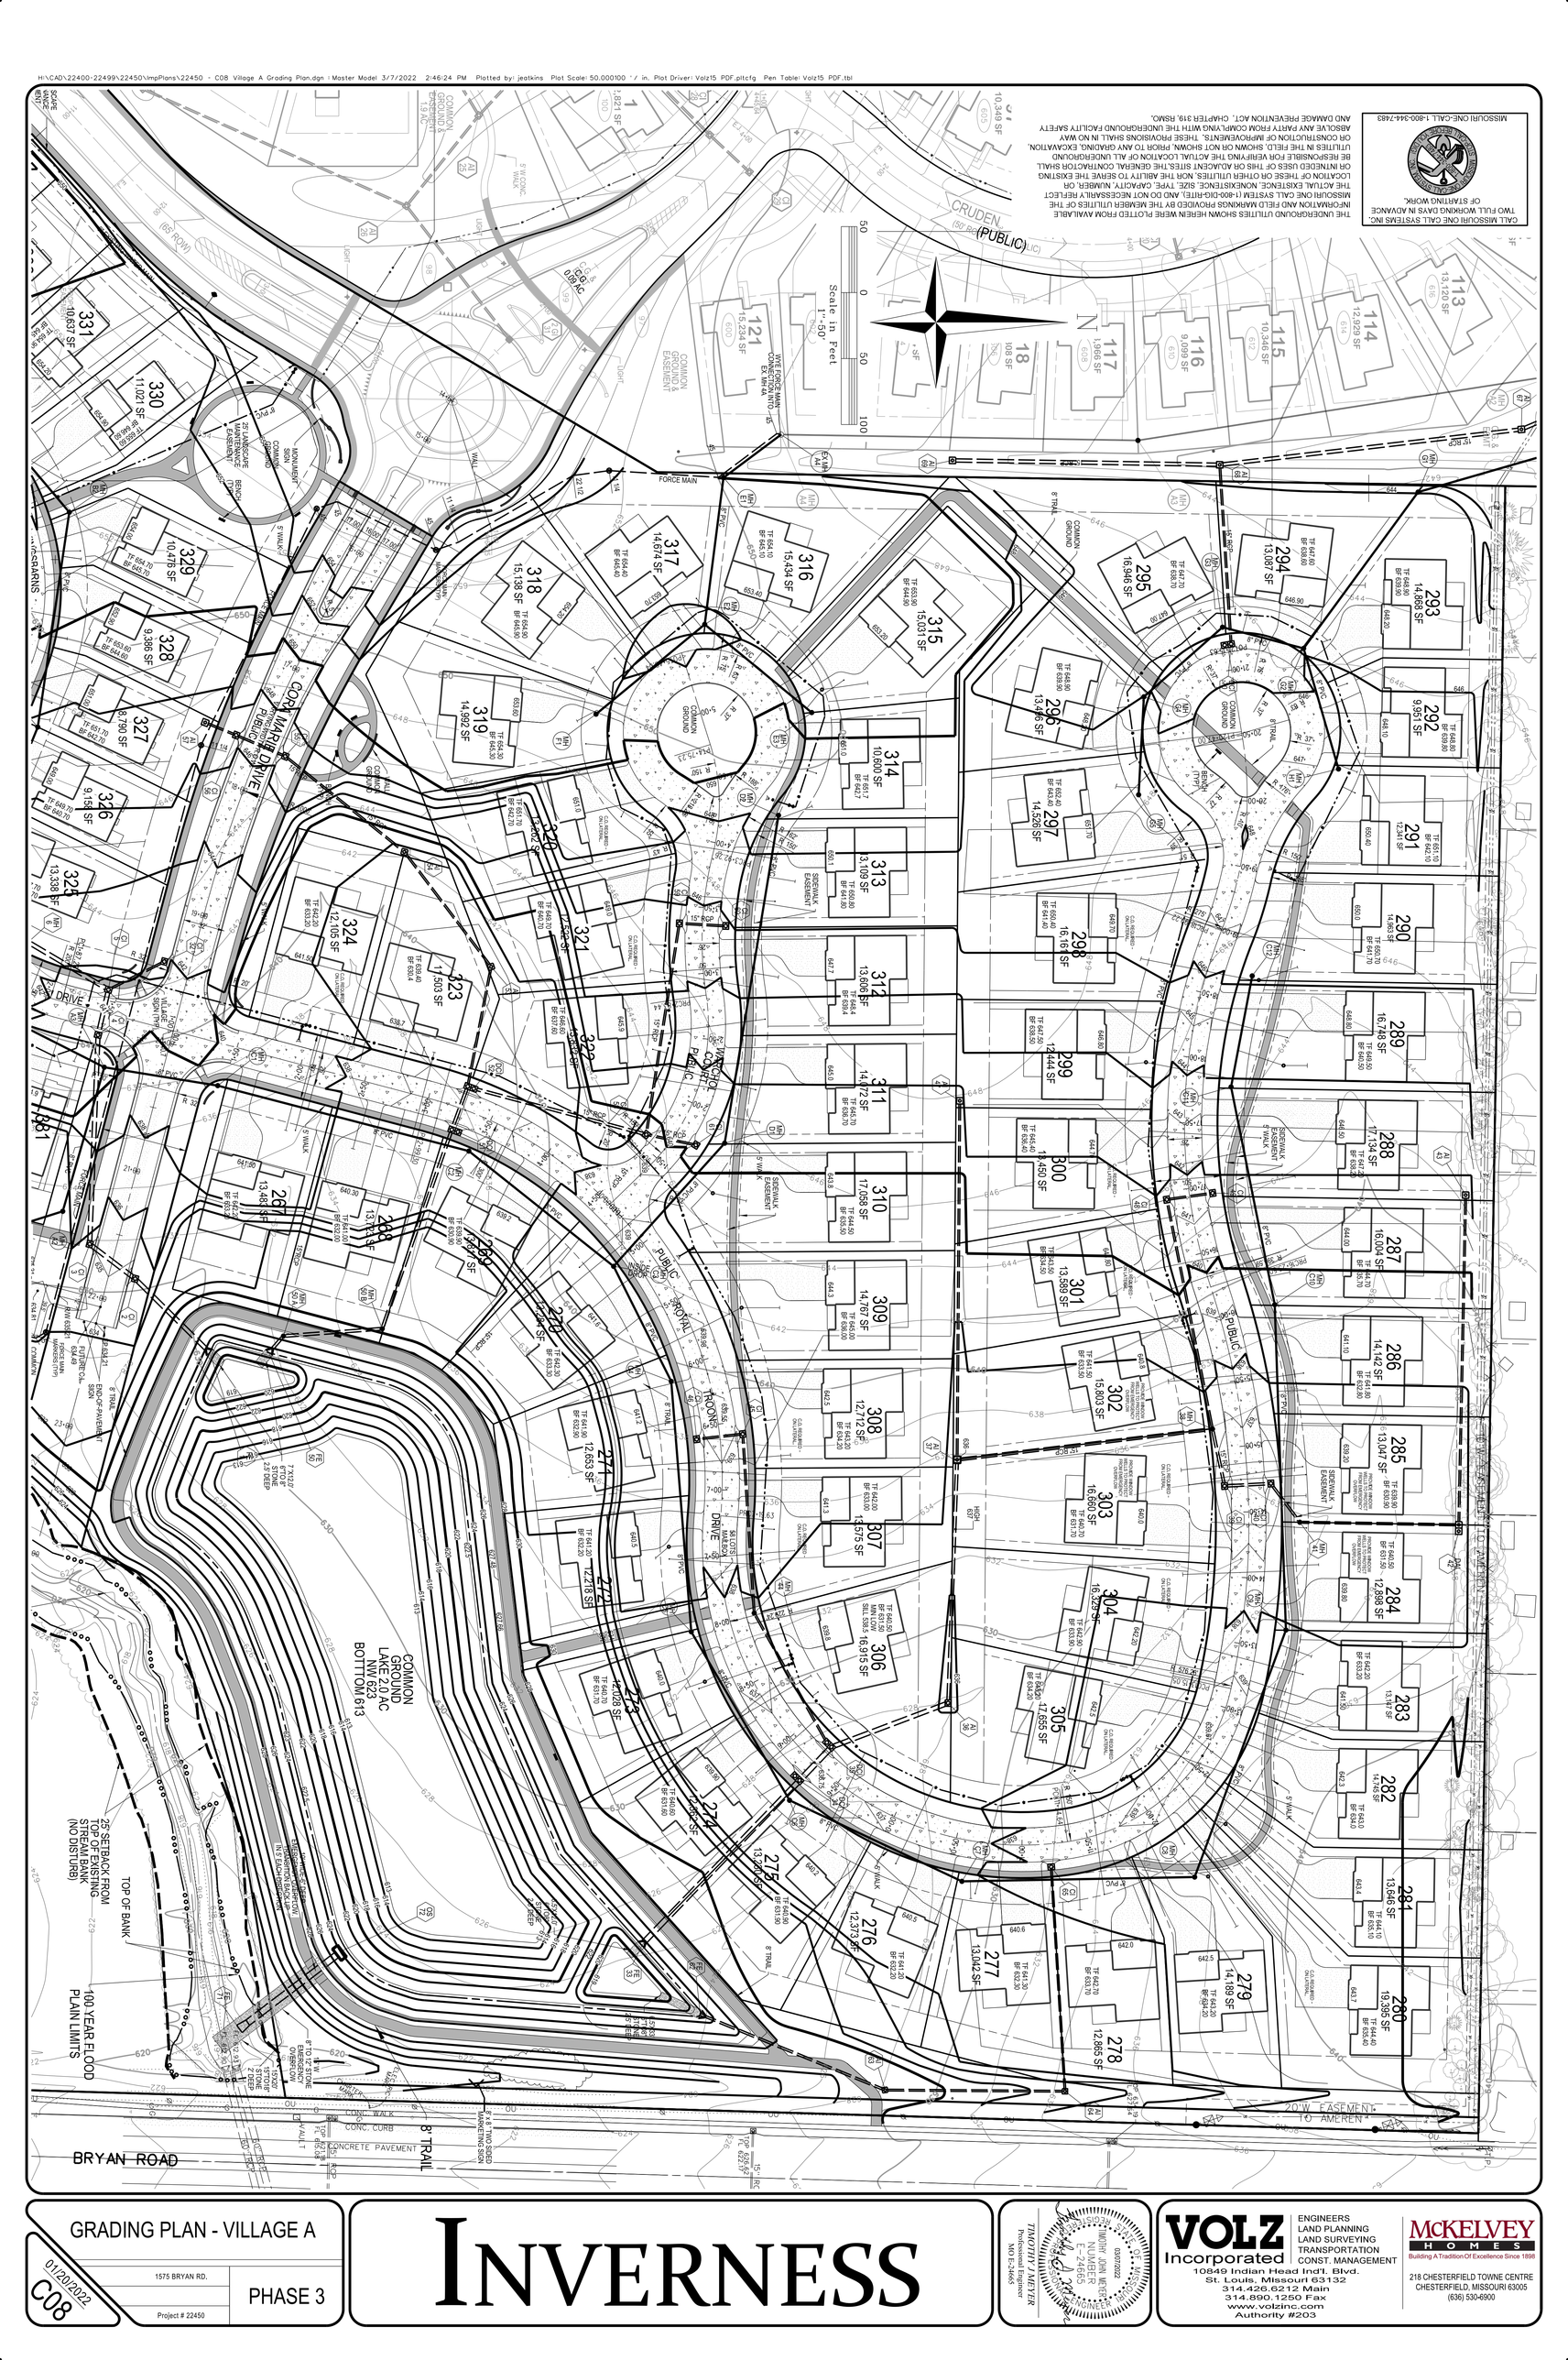

INVERNESS

GRADING PLAN - VILLAGE A

1575 BRYAN RD.

PHASE 3

Project # 22450

01/20/2022

C08

TIMOTHY J MEYER
Professional Engineer
NO. E-24645
STATE OF MISSOURI
TIMOTHY JOHN MEYER
NUMBER E-24645
01/20/2022

VOLZ Incorporated
ENGINEERS
LAND PLANNING
LAND SURVEYING
TRANSPORTATION
CONST. MANAGEMENT
10849 Indian Head Ind'l. Blvd.
St. Louis, Missouri 63132
314.426.6212 Main
314.890.1250 Fax
www.volzinc.com
Authority #203

McKELVEY HOMES
Building A Tradition Of Excellence Since 1898
218 CHESTERFIELD TOWNE CENTRE
CHESTERFIELD, MISSOURI 63005
(636) 530-6900