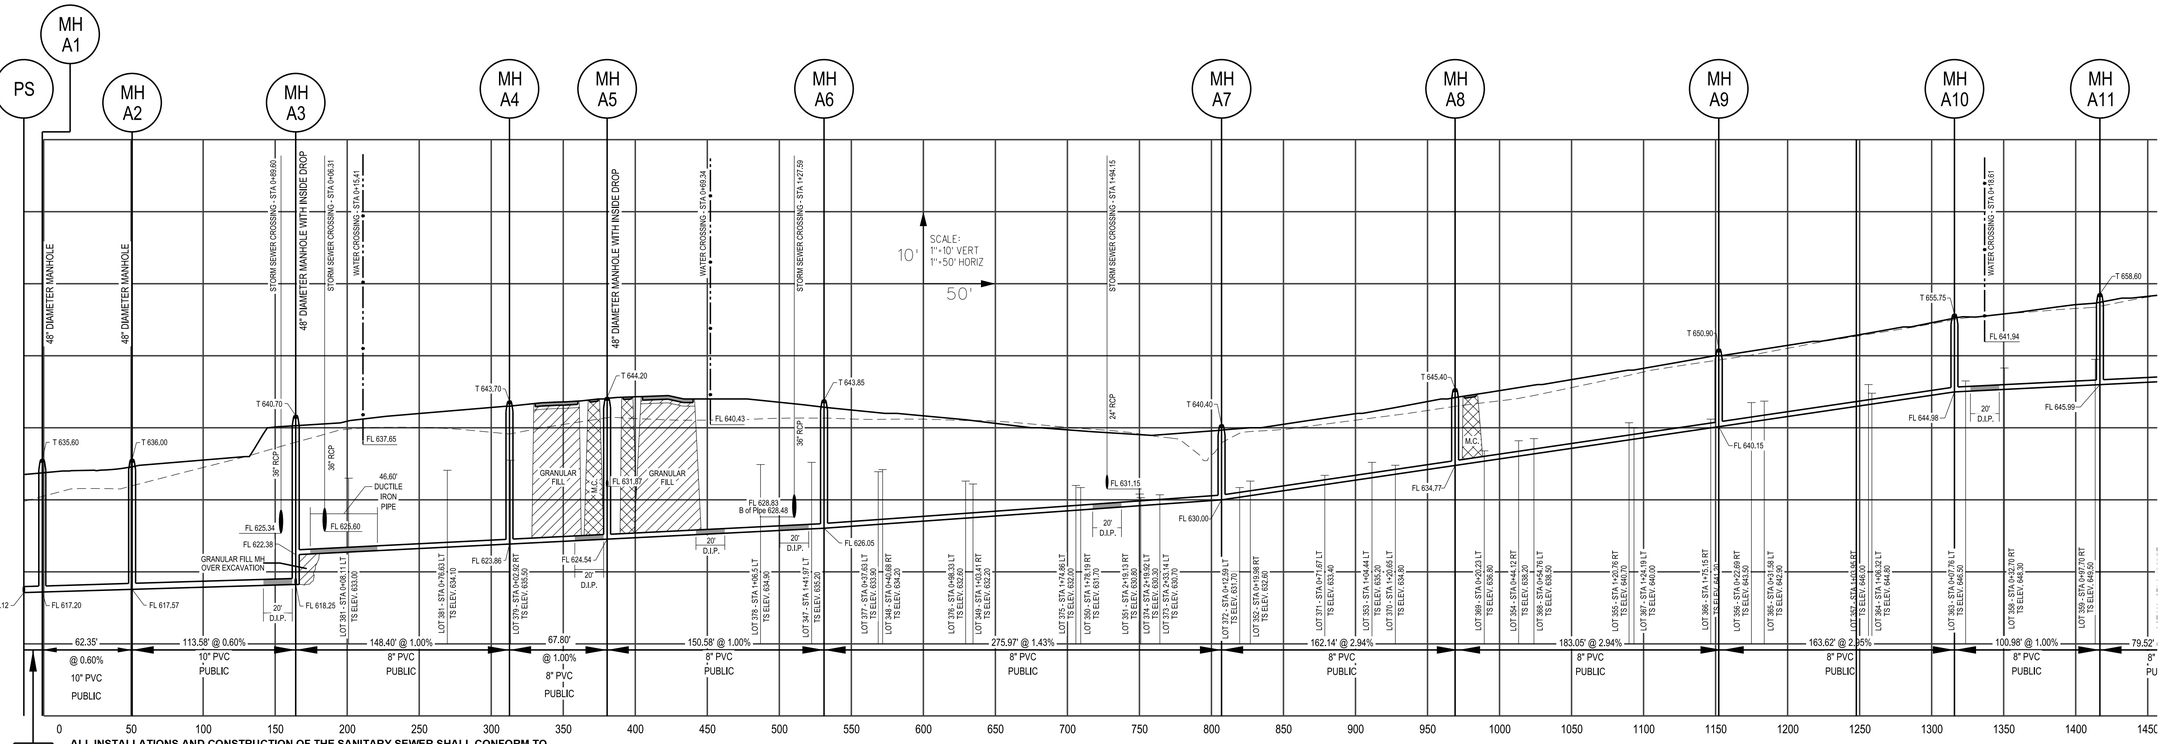

ALL INSTALLATIONS AND CONSTRUCTION OF THE SANITARY SEWER SHALL CONFORM TO THE APPROVED ENGINEERING DRAWINGS. HOWEVER, IF THE DEVELOPER CHOOSES TO MAKE MINOR MODIFICATIONS IN DESIGN AND/OR SPECIFICATIONS DURING CONSTRUCTION, HE/SHE SHALL MAKE SUCH CHANGES AT HIS/HER OWN RISK, WITHOUT ANY ASSURANCE THAT THE CITY ENGINEER WILL APPROVE THE COMPLETED INSTALLATION OR CONSTRUCTION. IT SHALL BE THE RESPONSIBILITY OF THE DEVELOPER TO NOTIFY THE CITY ENGINEER OF ANY CHANGES FROM THE APPROVED DRAWINGS. THE DEVELOPER MAY BE REQUIRED TO CORRECT THE INSTALLED IMPROVEMENTS SOAS TO CONFORM TO THE APPROVED ENGINEERING DRAWINGS. THE DEVELOPER MAY REQUEST A LETTER FROM THE CONSTRUCTION INSPECTION DIVISION REGARDING ANY FIELD CHANGES APPROVED BY THE CITY INSPECTORS.

ALL SANITARY LATERALS SHALL BE CONSTRUCTED OF SCHEDULE 40 PVC AND LAIN AT A MINIMUM OF 2%

ALL SANITARY LATERALS AND SANITARY MAINS THAT CROSS UNDER THE PAVEMENT MUST HAVE PROPER GRANULAR BACKFILL AND REQURED COMPACTION

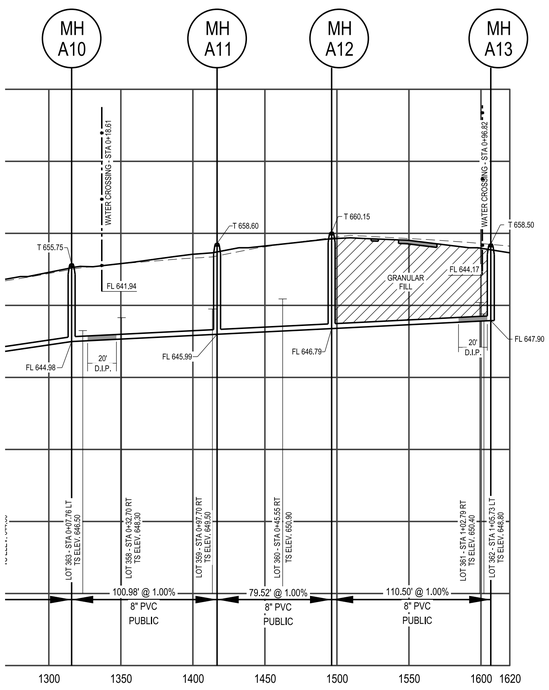

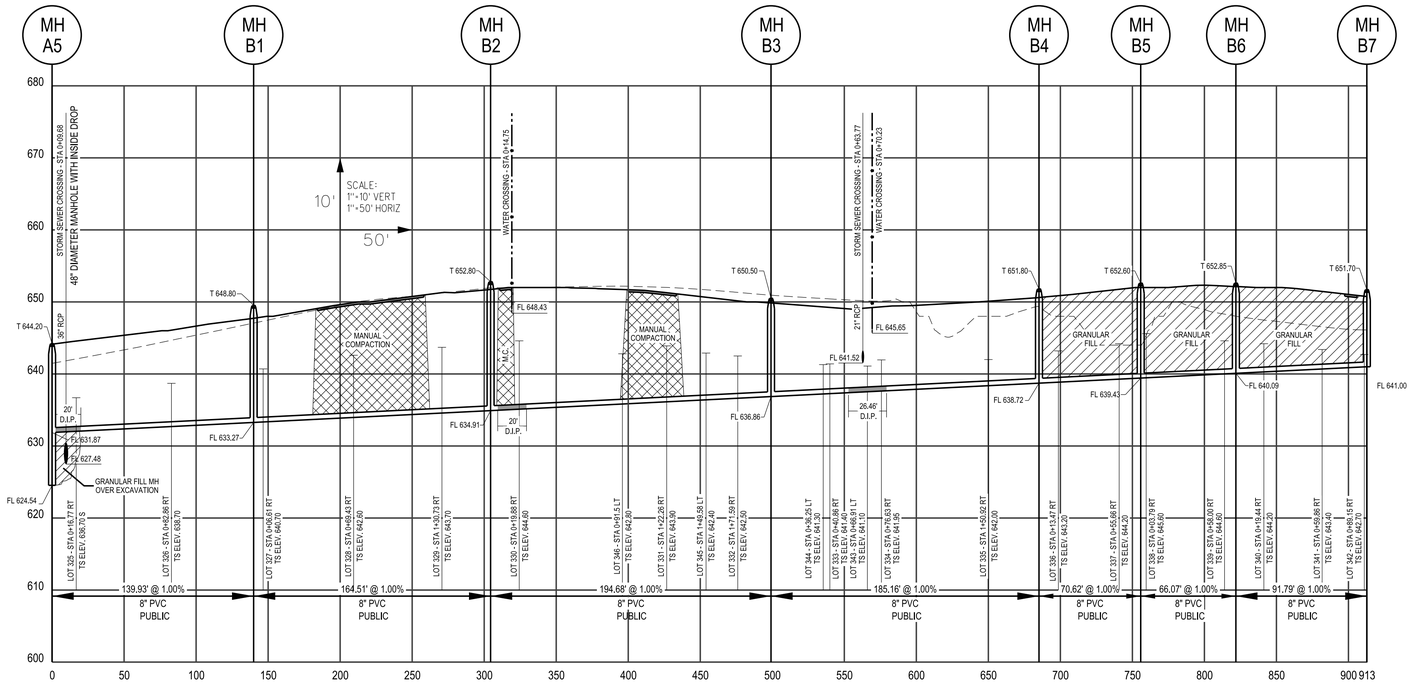

McKELVEY HOMES
Building on Missouri's Excellence Since 1896
218 CHESTERFIELD TOWNE CENTRE
CHESTERFIELD, MISSOURI 63005
(636) 530-9890

VOLZ Incorporated
ENGINEERS
LAND PLANNING
LAND SURVEYING
TRANSPORTATION
CONST. MANAGEMENT
1816 Industrial Road, Unit 151, 152
St. Louis, Missouri 63132
314.426.6212 Main
314.890.1250 Fax
www.volzinc.com
Missouri Certificate of Authority #203

STATE OF MISSOURI
03/07/2022
TIMOTHY JOHN MEYER
NUMBER E-24665
TIMOTHY J MEYER
Professional Engineer
MO E-24665

INVERNESS

SANITARY SEWER

PHASE 3

1575 BRYAN RD.

Project # 22450

01/20/2022

C20

H:\CAD\22400-22499\22450\Imp\Plans\22450 - C20 Sanitary Sewer.dgn Master Model: 3/7/2022 2:46:54 PM Plotted by: jreitzel Plot Scale: 50.000000 '/ in. Plot Driver: Ver/5 PDF.pltcfg Pen Table: Ver/5 PDF.tbl