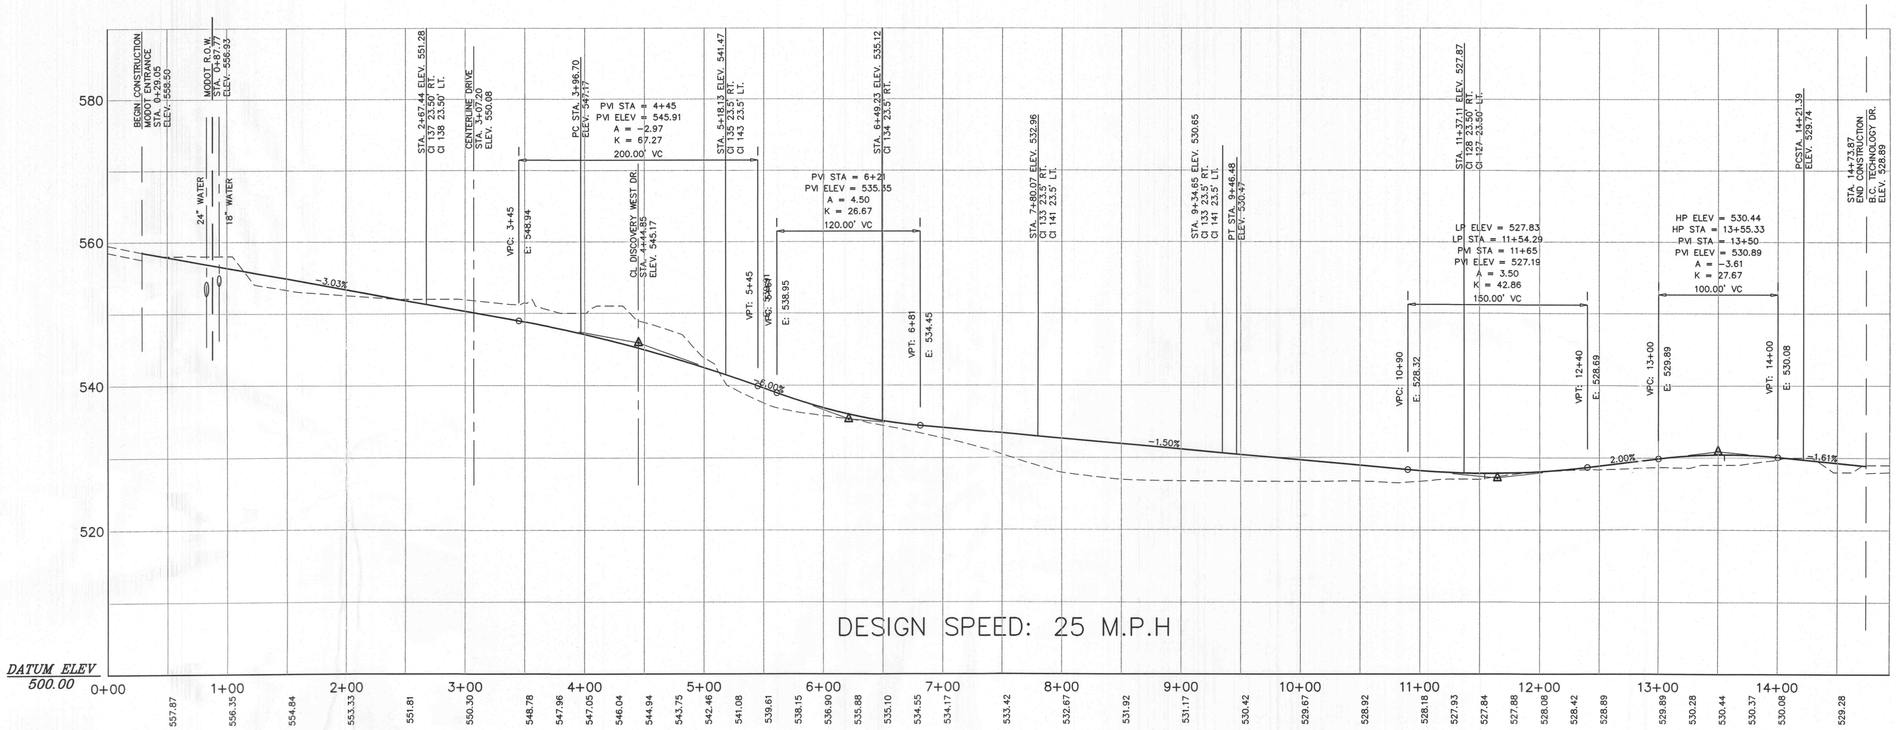

CRUSHER DRIVE

SCALE: 1" = 60' HORIZ.
1" = 10' VERT.

NOTE:
ALL CONSTRUCTION, STRUCTURES, IMPROVEMENTS, GRADING, ETC. OUTSIDE OF CRUSHER ROAD RIGHT-OF-WAY AND MODOT RIGHT-OF-WAY ARE NOT INCLUDED IN CONTRACT. SEE IMPROVEMENT PLANS FOR KINGSMILL CROSSING FOR DETAILS. THE ONLY EXCEPTION TO THE ABOVE SHALL BE THE REMOVAL OF EXISTING MH 19 TO EXISTING MH 20 SANITARY SEWER AND CONSTRUCTION OF NEW SANITARY SEWER FROM EX. MH 19 TO MH 5 AND THE 80' OF 16" STEEL CASING PIPE FOR SANITARY SEWER CROSSING AT CRUSHER STA. 10+78.09.

Missouri One Call System, Inc.
Call Before You Dig!
1-800-DIG-RITE
(1-800-344-7483)

All the improvements & facilities and utilities, above ground and underground shown herein were plotted from available information and do not necessarily reflect the actual existence, nonexistence, elevation, size, type, number or location of these or other improvements, facilities, or utilities.
The General Contractor and/or owner shall be responsible for verifying the actual location & elevation of all improvements, facilities, & utilities, shown or not shown, and said improvements, facilities, & utilities shall be located in the field prior to any grading, excavation or construction of any improvements. These provisions shall in no way absolve any part from complying with the Underground Facility Safety & Damage Prevention Act, Chapter 319, RSMo.

CALL MISSOURI ONE-CALL, 1-800-DIG-RITE.

Disclaimer

ENGINEERS CERTIFICATION:
The following applies to ALL sheets and documents involved in this project, whether signed and sealed or not: Ownership of Documents: The responsibility for Professional Engineering liability on this project is limited to the set of plans identified by the seal of the Professional Engineer in charge and the Professional Engineer on each sheet. ALL responsibility is Disclaimed on all other sheets and documents involved in this project, whether this plan sheets issued prior to this plan set date, for this project, or when another set is issued after this date. This sheet, all sheets and documents involved in this project are the property of Zavradinos Professional Services, Inc. and are not to be used on any other project. All rights Reserved.
ZAVRADINOS PROFESSIONAL SERVICES, INC.

STEVEN W. POLK
NUMBER E-18668
MISSOURI
PROFESSIONAL ENGINEER

STEVEN W. POLK DATE
E-18668

No.	Date	Revision/Issue
1	5/4/06	REVISED CRUSHER PROFILE

KINGSMILL CROSSING
CRUSHER DRIVE PROFILE

Zavradinos Professional Services, Inc.
ENGINEERING LAND SURVEYING SITE PLANNING
17813 EDISON AVE. SUITE 201
CHESTERFIELD, MO 63005
636 - 946 - 5555 636 - 449 - 0148 FAX www.zavradinos.com

Client
KINGSMILL TRANSP.
DEVELOPMENT DISTRICT
14151 CLAYTON ROAD
CHESTERFIELD, MO 63017
636-394-3577

CITY/COUNTY JOB NO:	9984.04 APRIL 6, 2006
MSD P-	
BASEMAP	
Original Issue Date	5/1/06
Drawn By	JBC
ZPS PM	JRE
Project No.	96119
Sheet	4