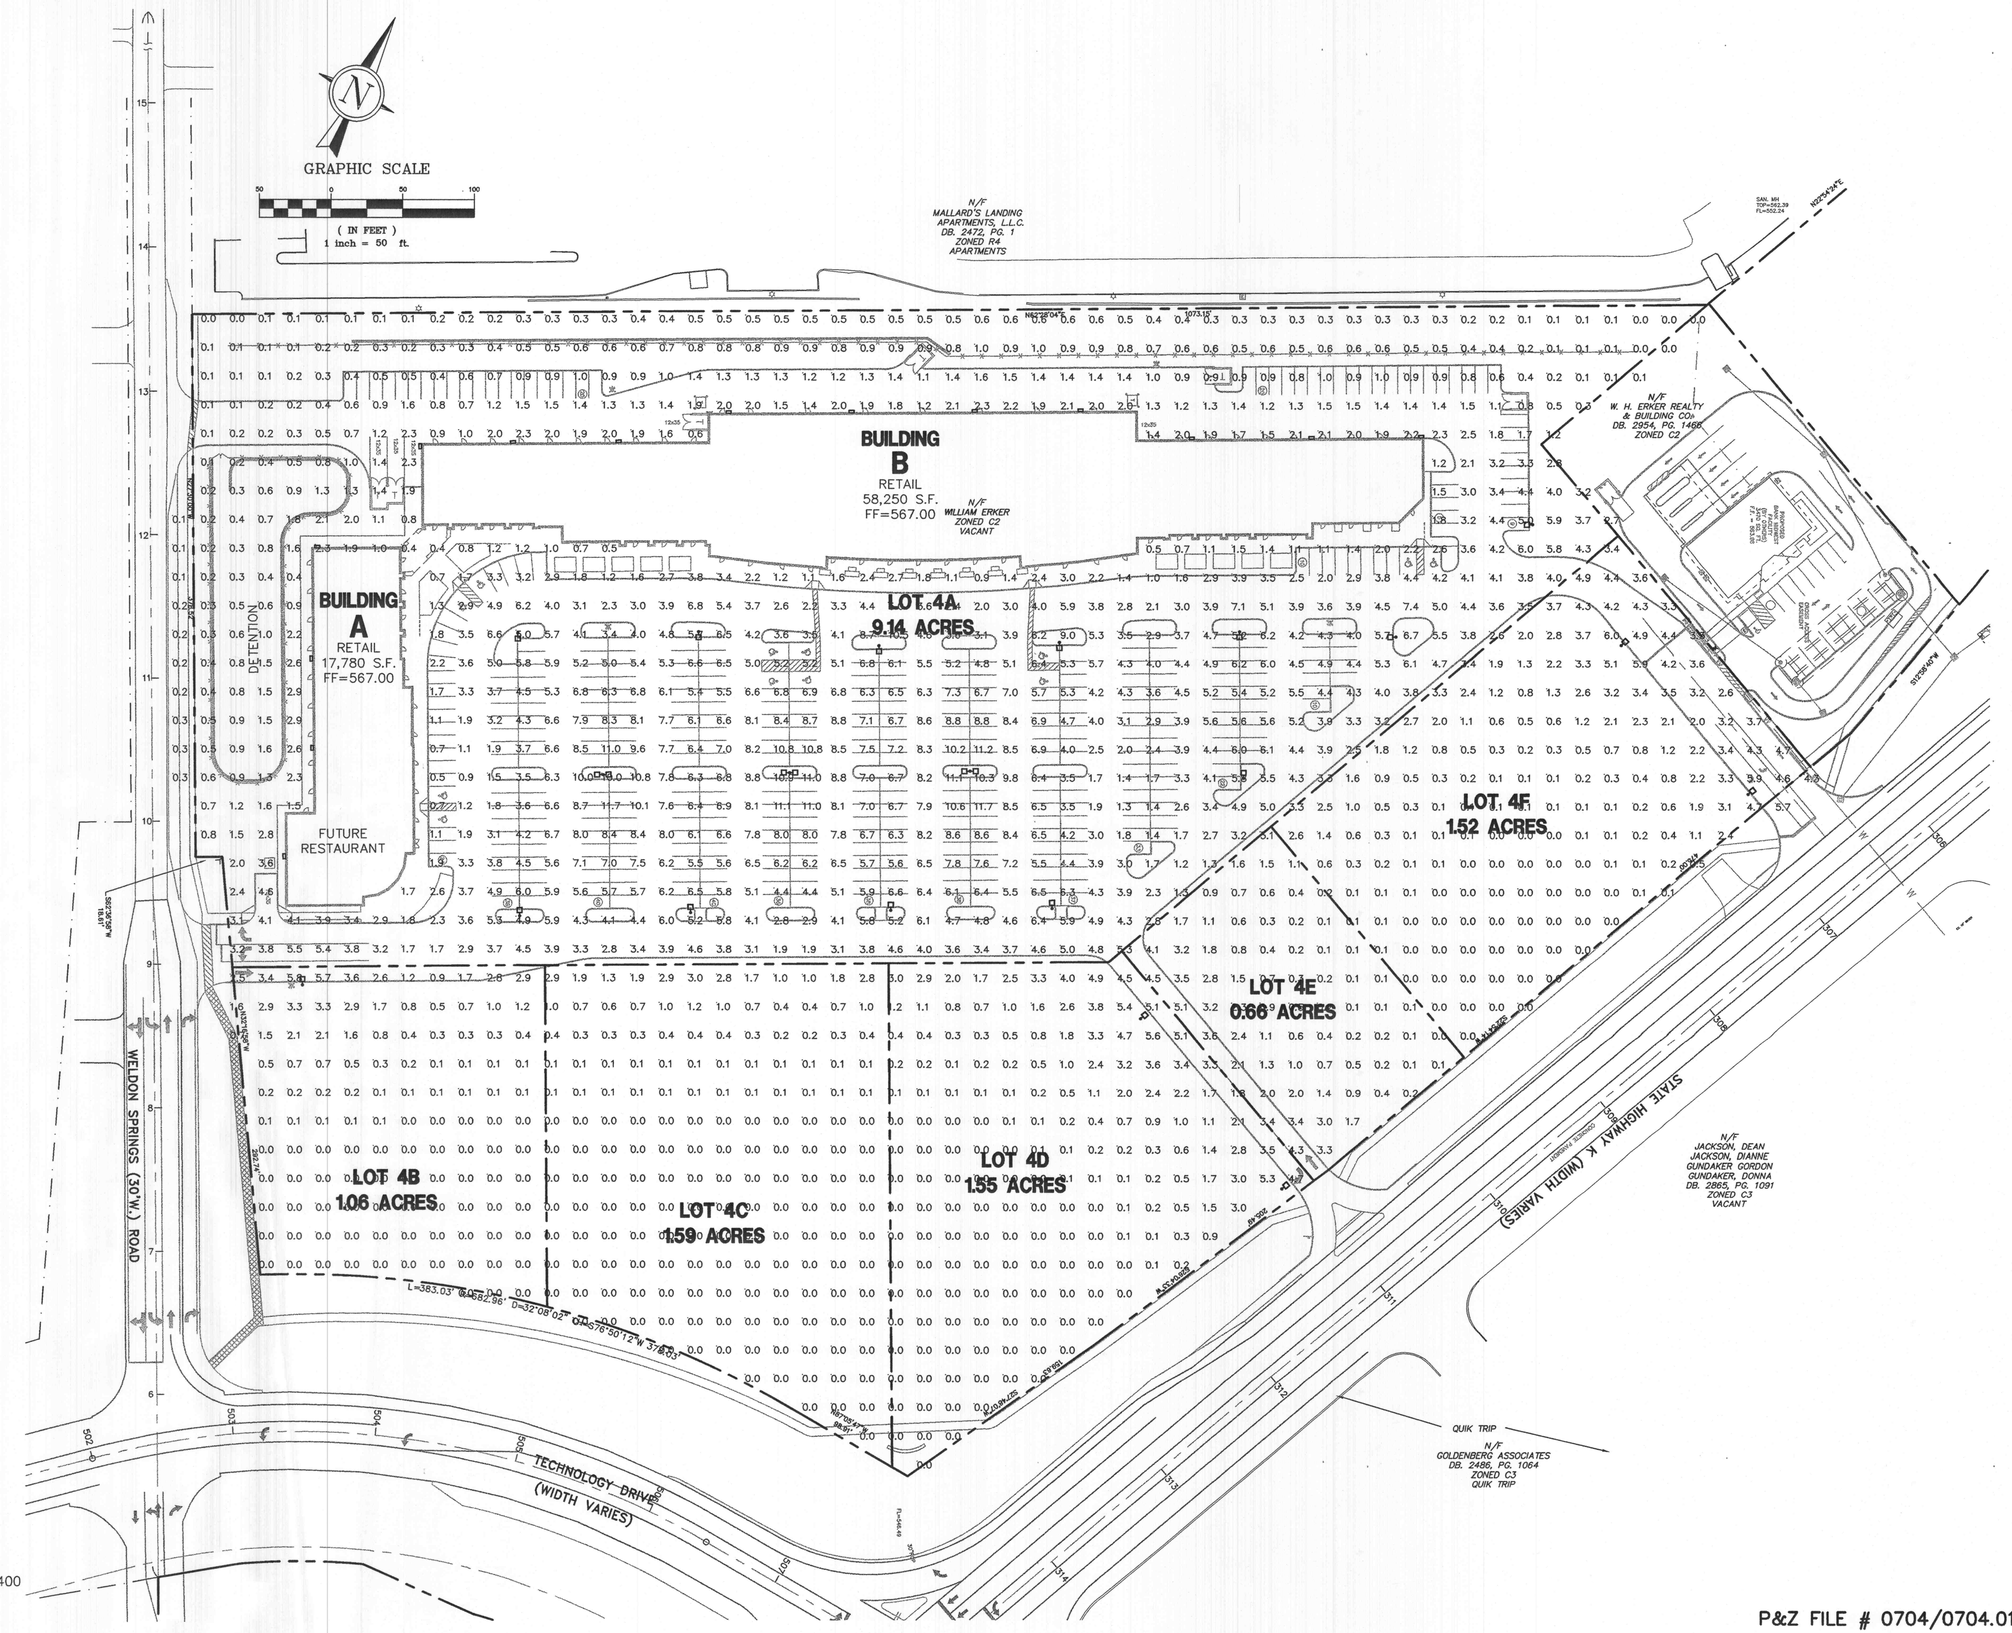

PREPARED FOR:
WILLIAM H. ERKER
35 N. CENTRAL, STE 400
ST. LOUIS, MO 63105
PH: (314) 863-6061
FAX: (314) 863-6146

J:\1004\1004B\PLANS\L1.2-PHOTO.dwg Tue Apr 13 17:49:23 2004 JLW-W

P&Z FILE # 0704/0704.01

GENERAL CONTRACTOR
ARCHITECT
STRUCTURAL ENGINEER
GEOTECHNICAL ENGINEER
CIVIL ENGINEER
MECHANICAL ENGINEER
PLUMBING ENGINEER
ELECTRICAL ENGINEER
FIRE PROTECTION

ARCO CONSTRUCTION CO., INC.
THOMAS ROOF INC. ARCHITECTS
IBRAHIM ENGINEERING CORP.
GEOTECHNOLOGY
J.R. GRIMES CONSULTING ENGINEERS
JARRELL MECHANICAL CONTRACTORS
SYSTEM AIRE, INC.
PAYNE CREST ELECTRIC
BI-STATE FIRE PROTECTION

ARCO
Construction Company, Inc.

LABOURÉ CENTRE

4601 HIGHWAY K
O'FALLON, MISSOURI

TRI
Architects of the Possible™

THOMAS ROOF INC • ARCHITECTS
8251 Maryland Ave. Suite 300
St. Louis, Missouri 63105
314-726-9990
fax-726-9991
www.triarchitects.com
© Copyright 2004

DATE: 02/13/04

REVISIONS

DWG. BY JLW

PROJECT NO. 1004B

SHEET NO.

L1.2

PHOTOMETRICS PLAN