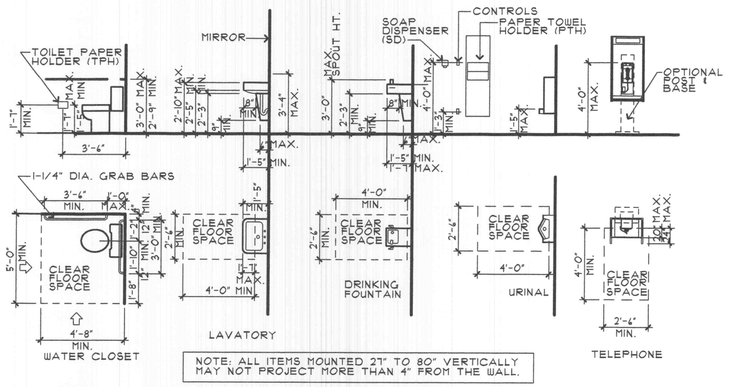

NOTE: ALL ITEMS MOUNTED 27" TO 80" VERTICALLY MAY NOT PROJECT MORE THAN 4" FROM THE WALL.

1C ADA-HANDICAP DETAILS

SCALE: 1/4" = 1'-0"

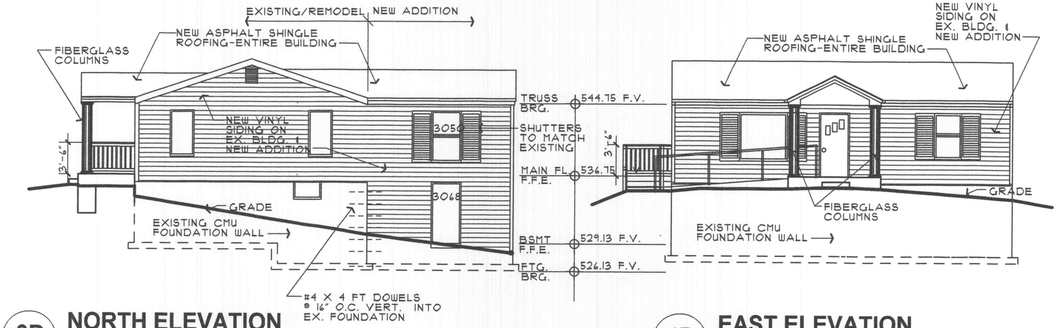

3D NORTH ELEVATION

SCALE: 1/8" = 1'-0"

4D EAST ELEVATION

SCALE: 1/8" = 1'-0"

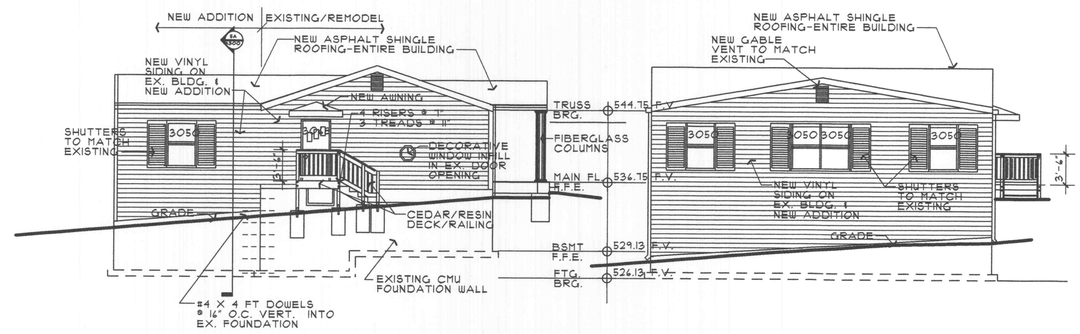

3C SOUTH ELEVATION

SCALE: 1/8" = 1'-0"

4C WEST ELEVATION

SCALE: 1/8" = 1'-0"

MIDWEST DESIGN GROUP

© 2002 MIDWEST DESIGN GROUP

COPYING OR REPRODUCING (IN FULL OR PARTS THEREOF) OF THESE DRAWINGS ARE IN VIOLATION OF 17 USC SECTION 101 OF U.S. COPYRIGHT LAWS, CARRYING PENALTIES OF UP TO $100,000 FOR EACH VIOLATION.

CONSULTANTS

NEW OFFICE ADDITION FOR LINCOLN STREET, LLC

REMODELING & CONSTRUCTION

REV. NO.	DESCRIPTION	DATE

THESE DRAWINGS ARE FOR USE IN THE CONSTRUCTION OF ONE PROJECT ONLY. ANY FURTHER USE OF THIS DESIGN WITHOUT THE EXPRESS PERMISSION OF MIDWEST DESIGN GROUP IS PROHIBITED. MIDWEST DESIGN GROUP OFFERS A $500.00 REWARD FOR INFORMATION LEADING TO THE CONVICTION OF VIOLATORS OF OUR COPYRIGHT. CALL (636) 561-2322 TO REPORT VIOLATIONS.

DRAWN BY:	CCJ	JOB NO:	02-1012
CHECKED BY:	CCJ	DATE:	11-25-02

SHEET TITLE

ELEVATIONS

SHEET ID

A200