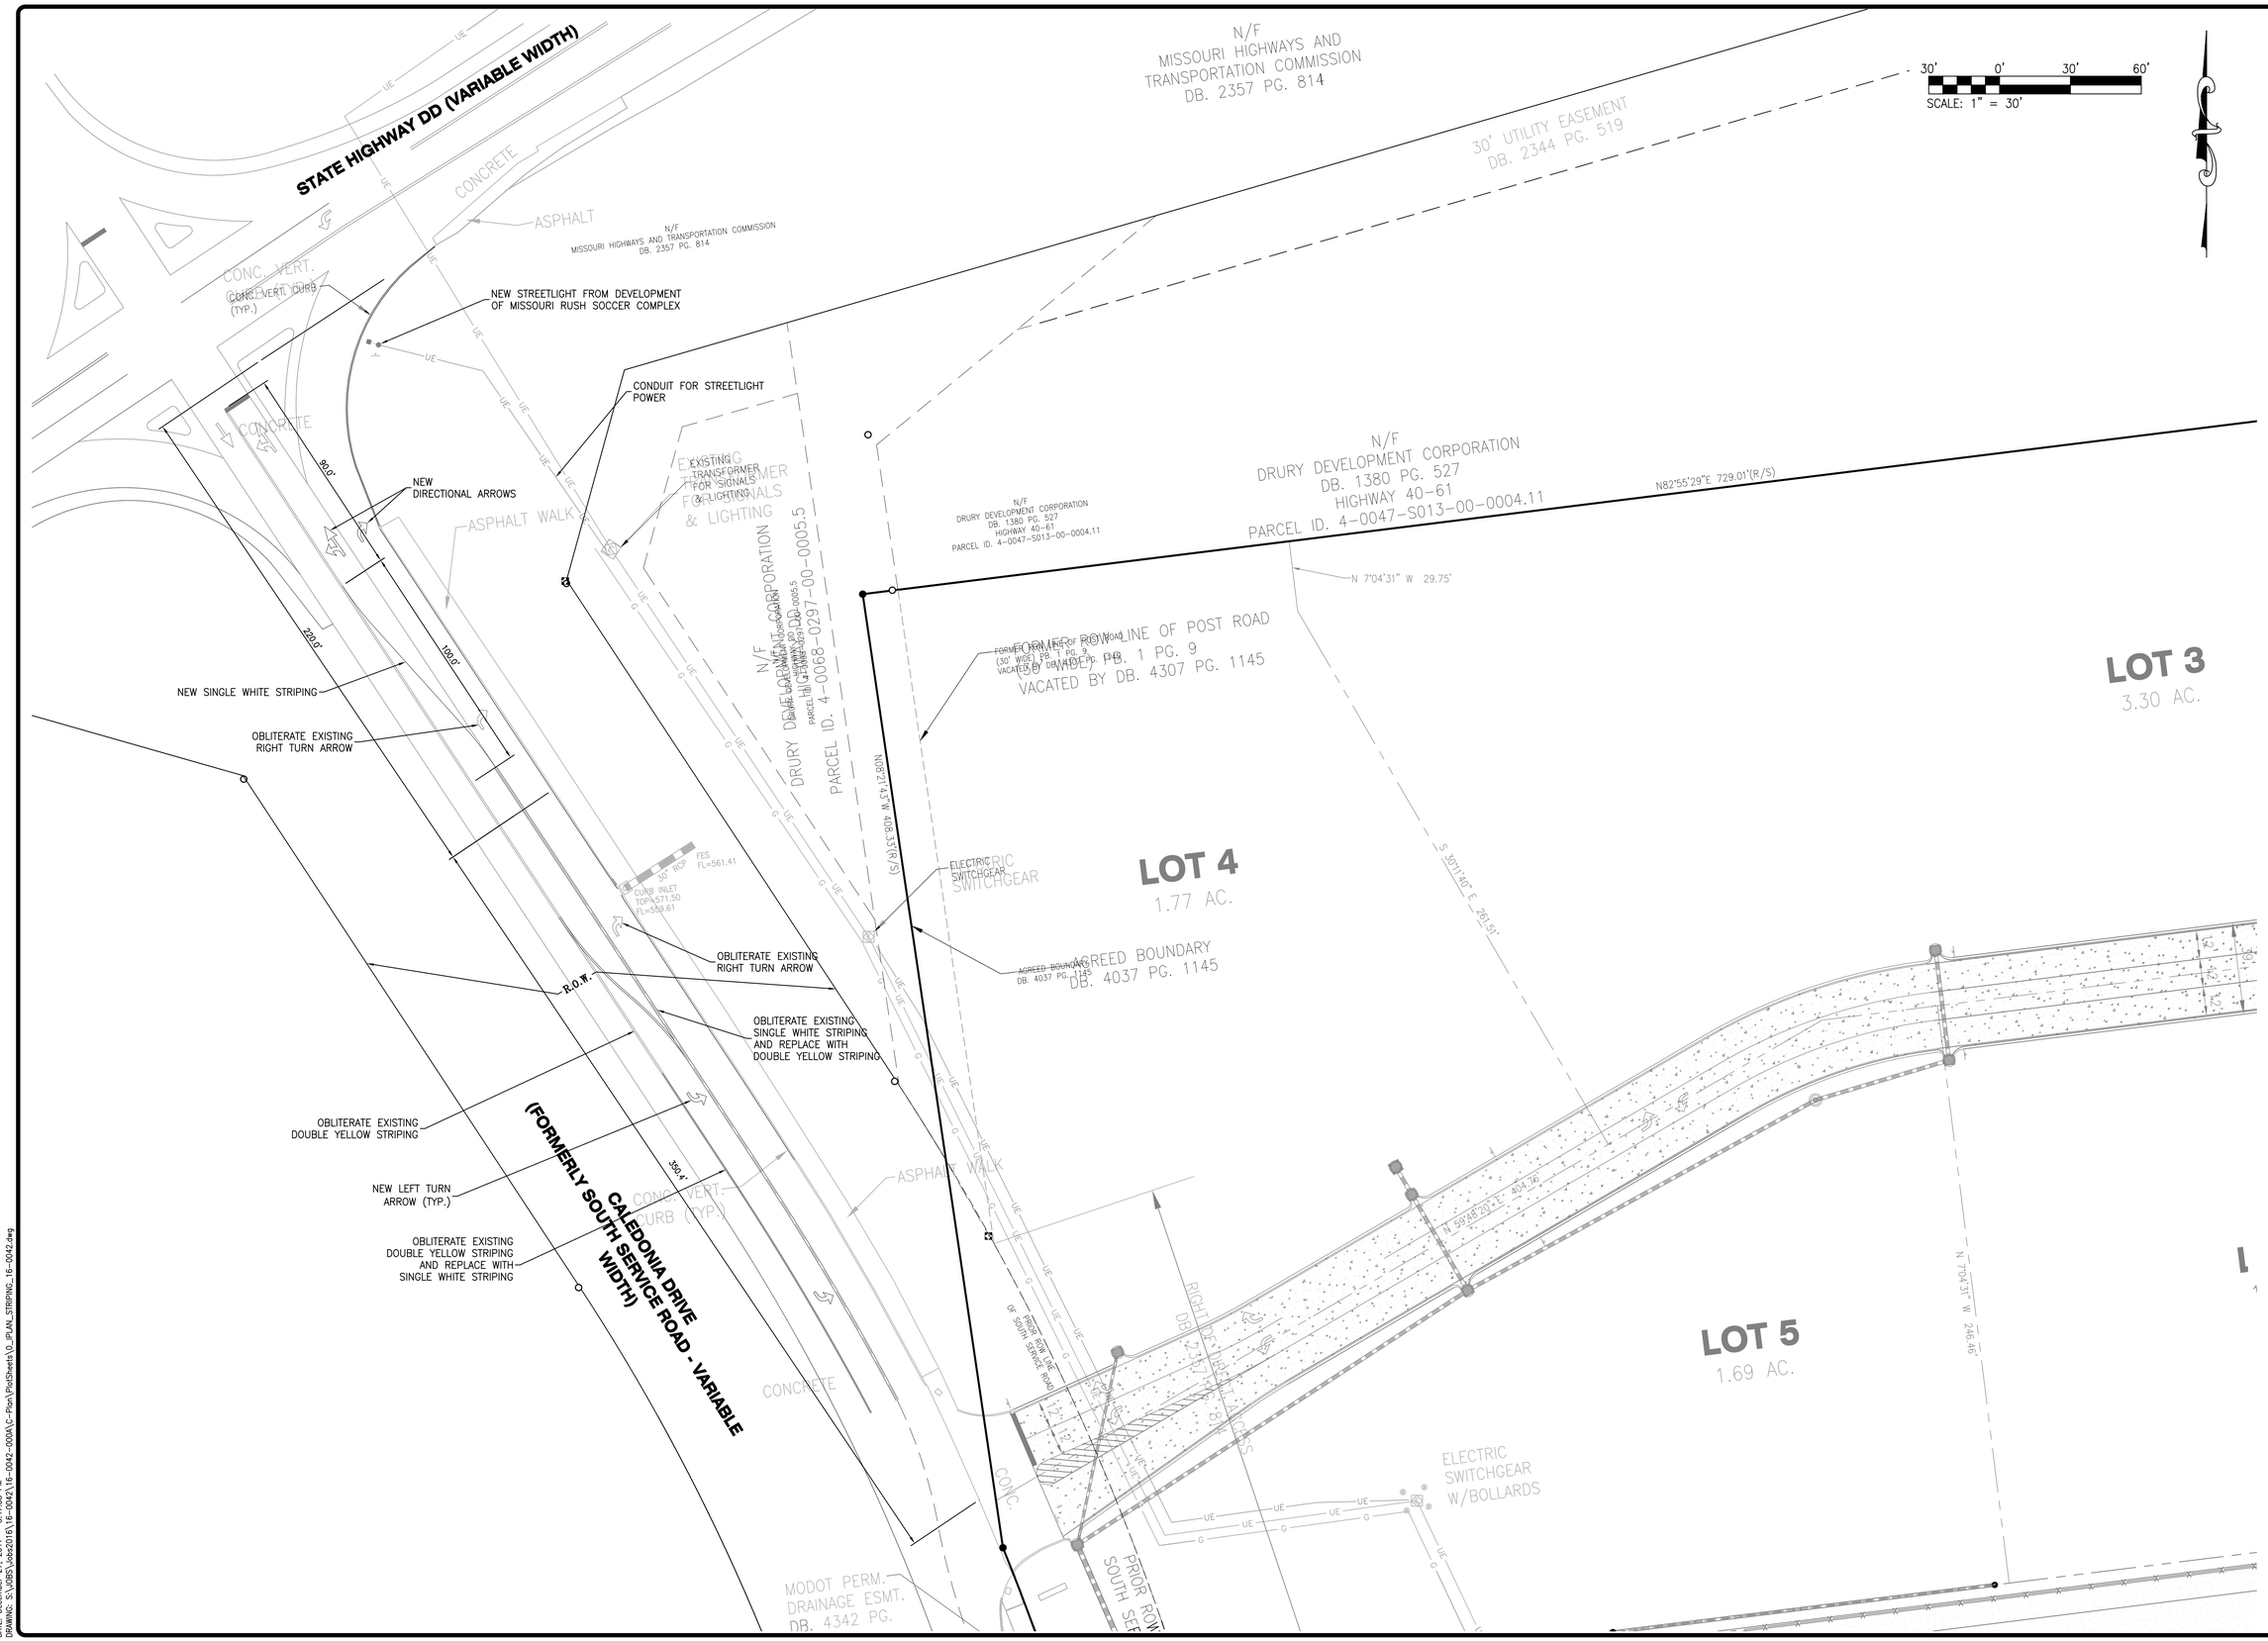

NO	REVISION DESCRIPTION	DATE
4	DCSD COMMENTS	12/14/17
3	CITY COMMENTS	12/12/17
2	DCSD COMMENTS	11/28/17
1	CITY COMMENTS	11/16/17

DEVELOPER/OWNER:
40 DD SPORTS, LLC
1 ASPEN CIRCLE DRIVE
IMMSBROOK, MO 63390
636-359-0521

THE PROFESSIONAL, WHOSE SIGNATURE AND PERSONAL SEAL APPEAR HEREON ASSUMES RESPONSIBILITY ONLY FOR WHAT APPEARS ON THIS PAGE, AND DISCLAIMS ANY RESPONSIBILITY FOR ANY OTHER DOCUMENTS, PLANS, REPORTS, SPECIFICATIONS, ESTIMATES, REPORTS, OR OTHER DOCUMENTS OR INSTRUMENTS NOT SEALED BY THE UNDERSIGNED PROFESSIONAL RELATING TO, OR INTENDED TO BE USED FOR, ANY PART OR PARTS OF THE PROJECT TO WHICH THIS PAGE REFERS.

SEAL:
STATE OF MISSOURI
ERIC W. MOFFF
NUMBER
PE-2007040286
PROFESSIONAL ENGINEER
12/14/17

MISSOURI RUSH SOCCER COMPLEX CLUBHOUSE ADDITION

901 CALEDONIA DRIVE
O'FALLON, MO 63366

STRIPING PLAN

cole®
+ ST. LOUIS
401 S. 18th Street
Suite 200
St. Louis, MO 63103
314.984.9887 tel
www.colestl.com
CIVIL ENGINEERING / SURVEYING / PLANNING / LANDSCAPE ARCHITECTURE
Cole & Associates, Inc. is a Missouri Corporation d.b.a. Cole Design Group, Inc. in Arizona & Texas (www.colestl.com)

DESIGN/CALC BY	BSJ
DRAWN BY	BSJ
CHECKED BY	EWM
DRAWING SCALE	AS SHOWN
DATE	09/07/17
Job Number	16-0042-A
Sheet Number	ST1.0

USER: Eric Moeff TAB: Site
DATE: December 27, 2017 – 3:47:58 PM
DRAWING: S:\JOBS\Jobs2016\16-0042\16-0042-000A\C-Plan\PlotSheets\0_PLAN_STRIPING_16-0042.dwg