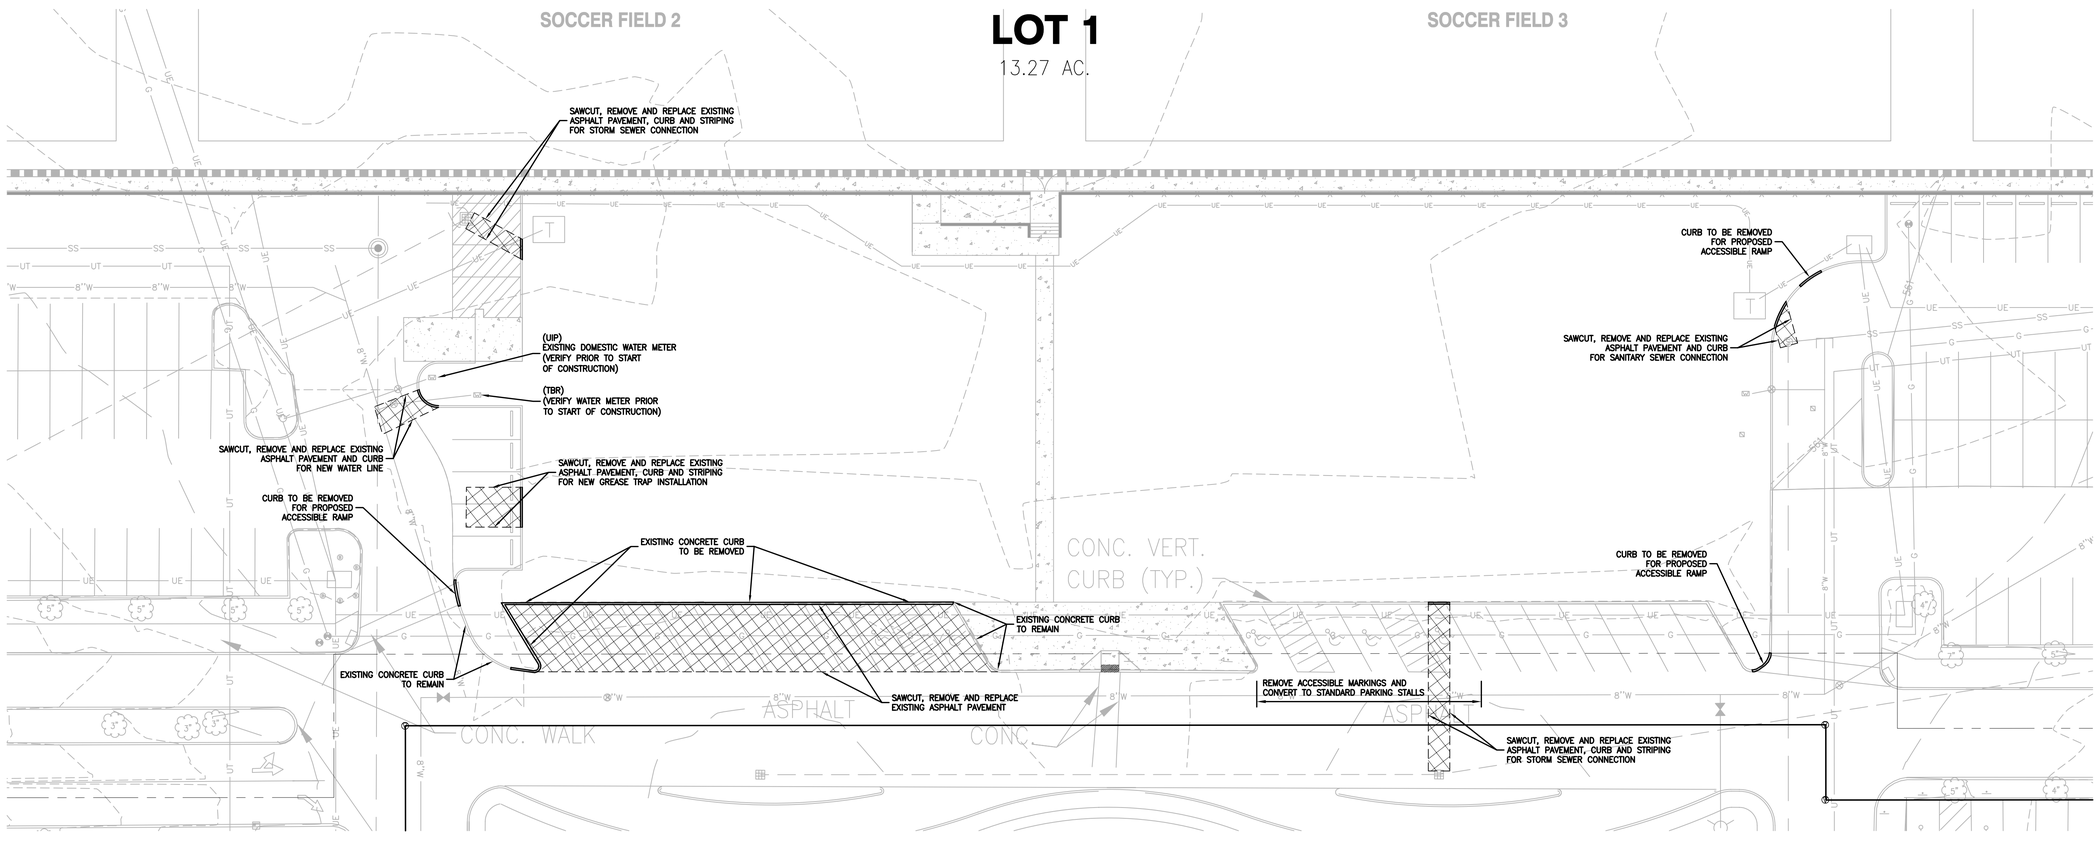

20' 0' 20' 40'
SCALE: 1" = 20'

NO	REVISION DESCRIPTION	DATE
3	CITY COMMENTS	12/12/17
2	DDD COMMENTS	11/06/17
1	CITY COMMENTS	11/16/17

DEVELOPER/OWNER:
40 DD SPORTS, LLC
1 ASPEN CIRCLE DRIVE
INNSBROOK, MO 63390
636-359-0521

THE PROFESSIONAL WHOSE SIGNATURE AND PERSONAL SEAL APPEAR HEREON ASSUMES RESPONSIBILITY ONLY FOR WHAT APPEARS ON THIS PAGE, AND DISCLAIMS RESPONSIBILITY TO ESTIMATES, REPORTS, OTHER DOCUMENTS OR INSTRUMENTS NOT SEALED BY THE UNDERSIGNED PROFESSIONAL RELATING TO, OR INTENDED TO BE USED FOR, ANY PART OR PARTS OF THE PROJECT TO WHICH THIS PAGE REFERS.

SEAL:
STATE OF MISSOURI
ERIC W. MORFF
NUMBER
PE-2003026380
PROFESSIONAL ENGINEER
12/12/17

MISSOURI RUSH SOCCER COMPLEX
CLUBHOUSE ADDITION
901 CALEDONIA DRIVE
O'FALLON, MO 63366

EXISTING CONDITIONS/DEMO PLAN

cole®
+ ST. LOUIS
401 S. 18th Street
Suite 200
St. Louis, MO 63103
314.984.9887 tel
www.colestl.com
CIVIL ENGINEERING / SURVEYING / PLANNING / LANDSCAPE ARCHITECTURE
Cole & Associates, Inc. is a division of Jacquemin & Eric, Cole Design Group, Inc. Jacquemin & Eric, Inc. is a registered trademark of Cole, Inc.

DESIGN/CALC BY	BSJ
DRAWN BY	BSJ
CHECKED BY	EWM
DRAWING SCALE	AS SHOWN
DATE	09/07/17
Job Number	16-0042-A
Sheet Number	C3.0

USER: Eric Morff TAB: C-1
DATE: December 12, 2017 - 1:38:28 PM
DRAWING: S:\JOBS\Jobs2016\16-0042\16-0042-000A\C-Plan\PlotSheets\0_-PLAN_EXISTING COND_16-0042-000A.dwg