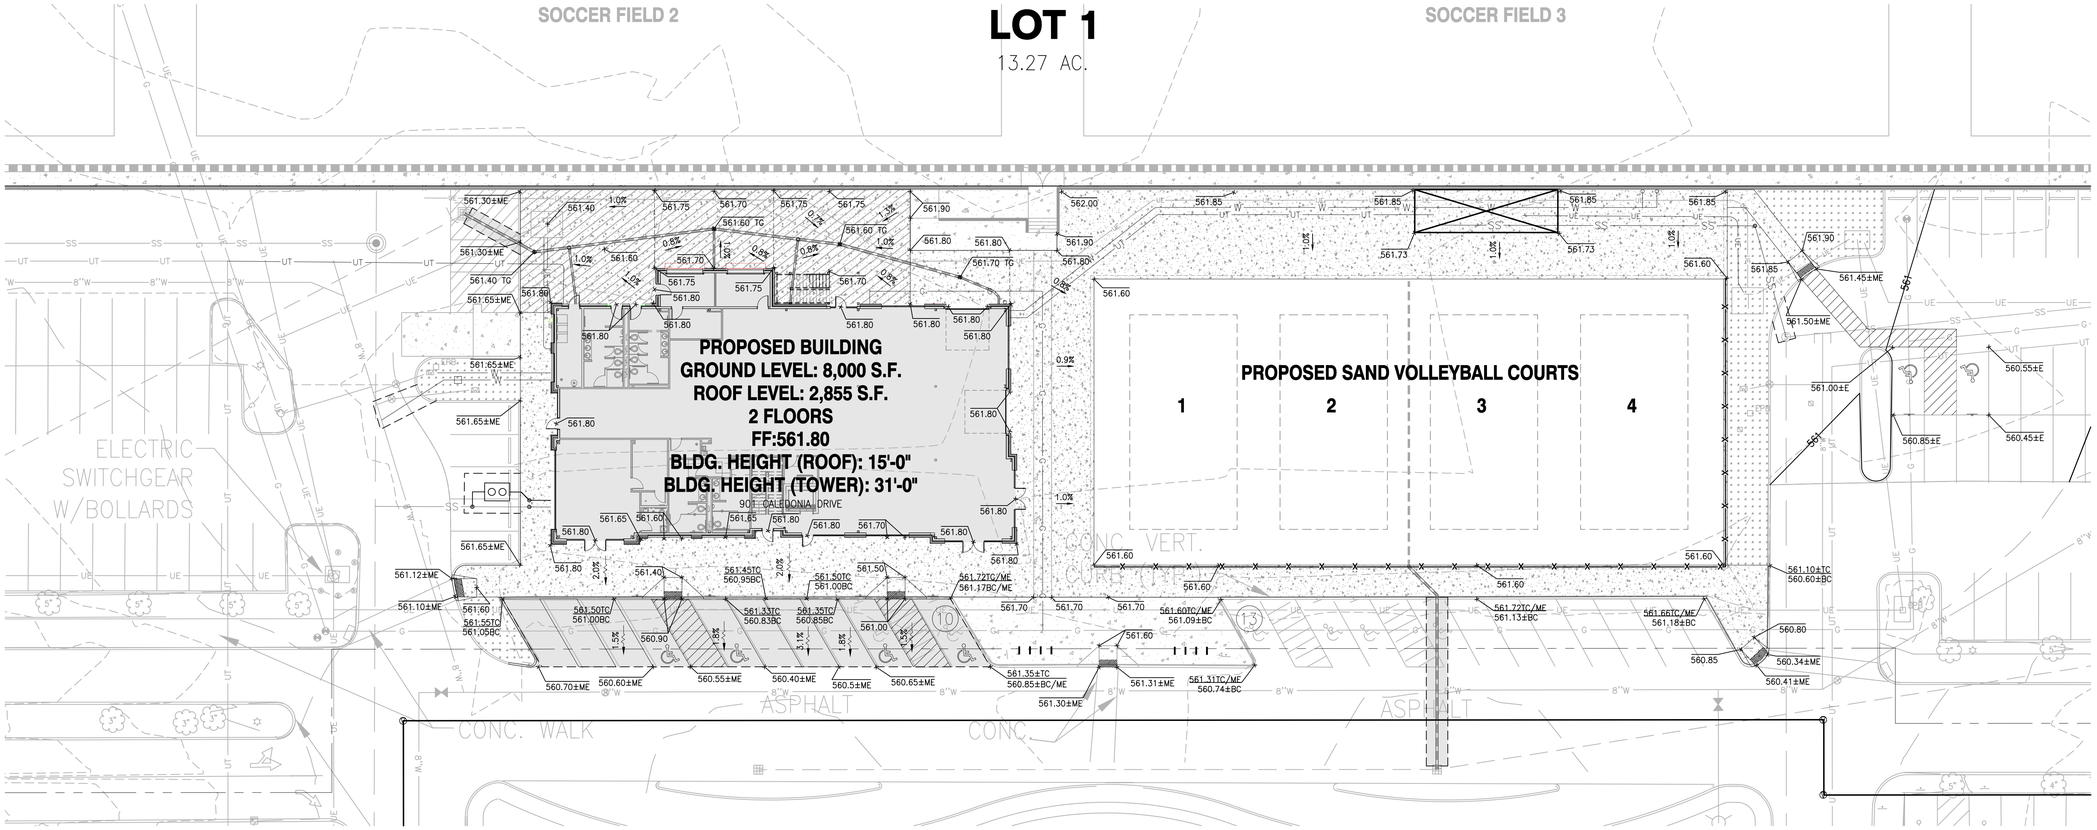

NO	REVISION DESCRIPTION	DATE
1	CITY COMMENTS	11/16/17
2	CITY COMMENTS	12/06/17
3	CITY COMMENTS	12/12/17

DEVELOPER/OWNER:
40 DD SPORTS, LLC
1 ASPEN CIRCLE DRIVE
INNSBROOK, MO 63390
636-359-0521

THE PROFESSIONAL WHOSE SIGNATURE AND PERSONAL SEAL APPEAR HEREON ASSUMES RESPONSIBILITY ONLY FOR WHAT APPEARS ON THIS PAGE, AND DISCLAIMS ASSOCIATED RESPONSIBILITY FOR ALL OTHER DOCUMENTS ON THESE PLANS. SPECIFICATIONS, ESTIMATES, REPORTS, OR OTHER DOCUMENTS OR INSTRUMENTS NOT SEALED BY THE UNDERSIGNED PROFESSIONAL RELATING TO, OR INTENDED TO BE USED FOR, ANY PART OR PARTS OF THIS PROJECT TO WHICH THIS PAGE REFERS.

SEAL:

ERIC W. MORFF
NUMBER PE-2007030369
PROFESSIONAL ENGINEER
STATE OF MISSOURI
12/12/17

MISSOURI RUSH SOCCER COMPLEX CLUBHOUSE ADDITION

901 CALEDONIA DRIVE
O'FALLON, MO 63366

GRADING PLAN

cole®
+ ST. LOUIS
401 S. 18th Street
Suite 200
St. Louis, MO 63103
314.984.9887 tel
www.colestl.com
CIVIL ENGINEERING / SURVEYING / PLANNING / LANDSCAPE ARCHITECTURE
Cole Architecture, Inc. is a Missouri Corporation d.b.a. Cole Design Group, Inc. in Arkansas & Texas. Unauthorized use prohibited.

DESIGN/CALC BY	BSJ
DRAWN BY	BSJ
CHECKED BY	EWM
DRAWING SCALE	AS SHOWN
DATE	09/07/17
Job Number	16-0042-A
Sheet Number	C5.0

USER: Eric Morff TAB: C-1
DATE: December 12, 2017 - 1:46:23 PM
DRAWING: S:\JOBS\Jobs2016\16-0042-000A\C-Plan\PlotSheets\0_PLAN_GRADE_16-0042-000A.dwg