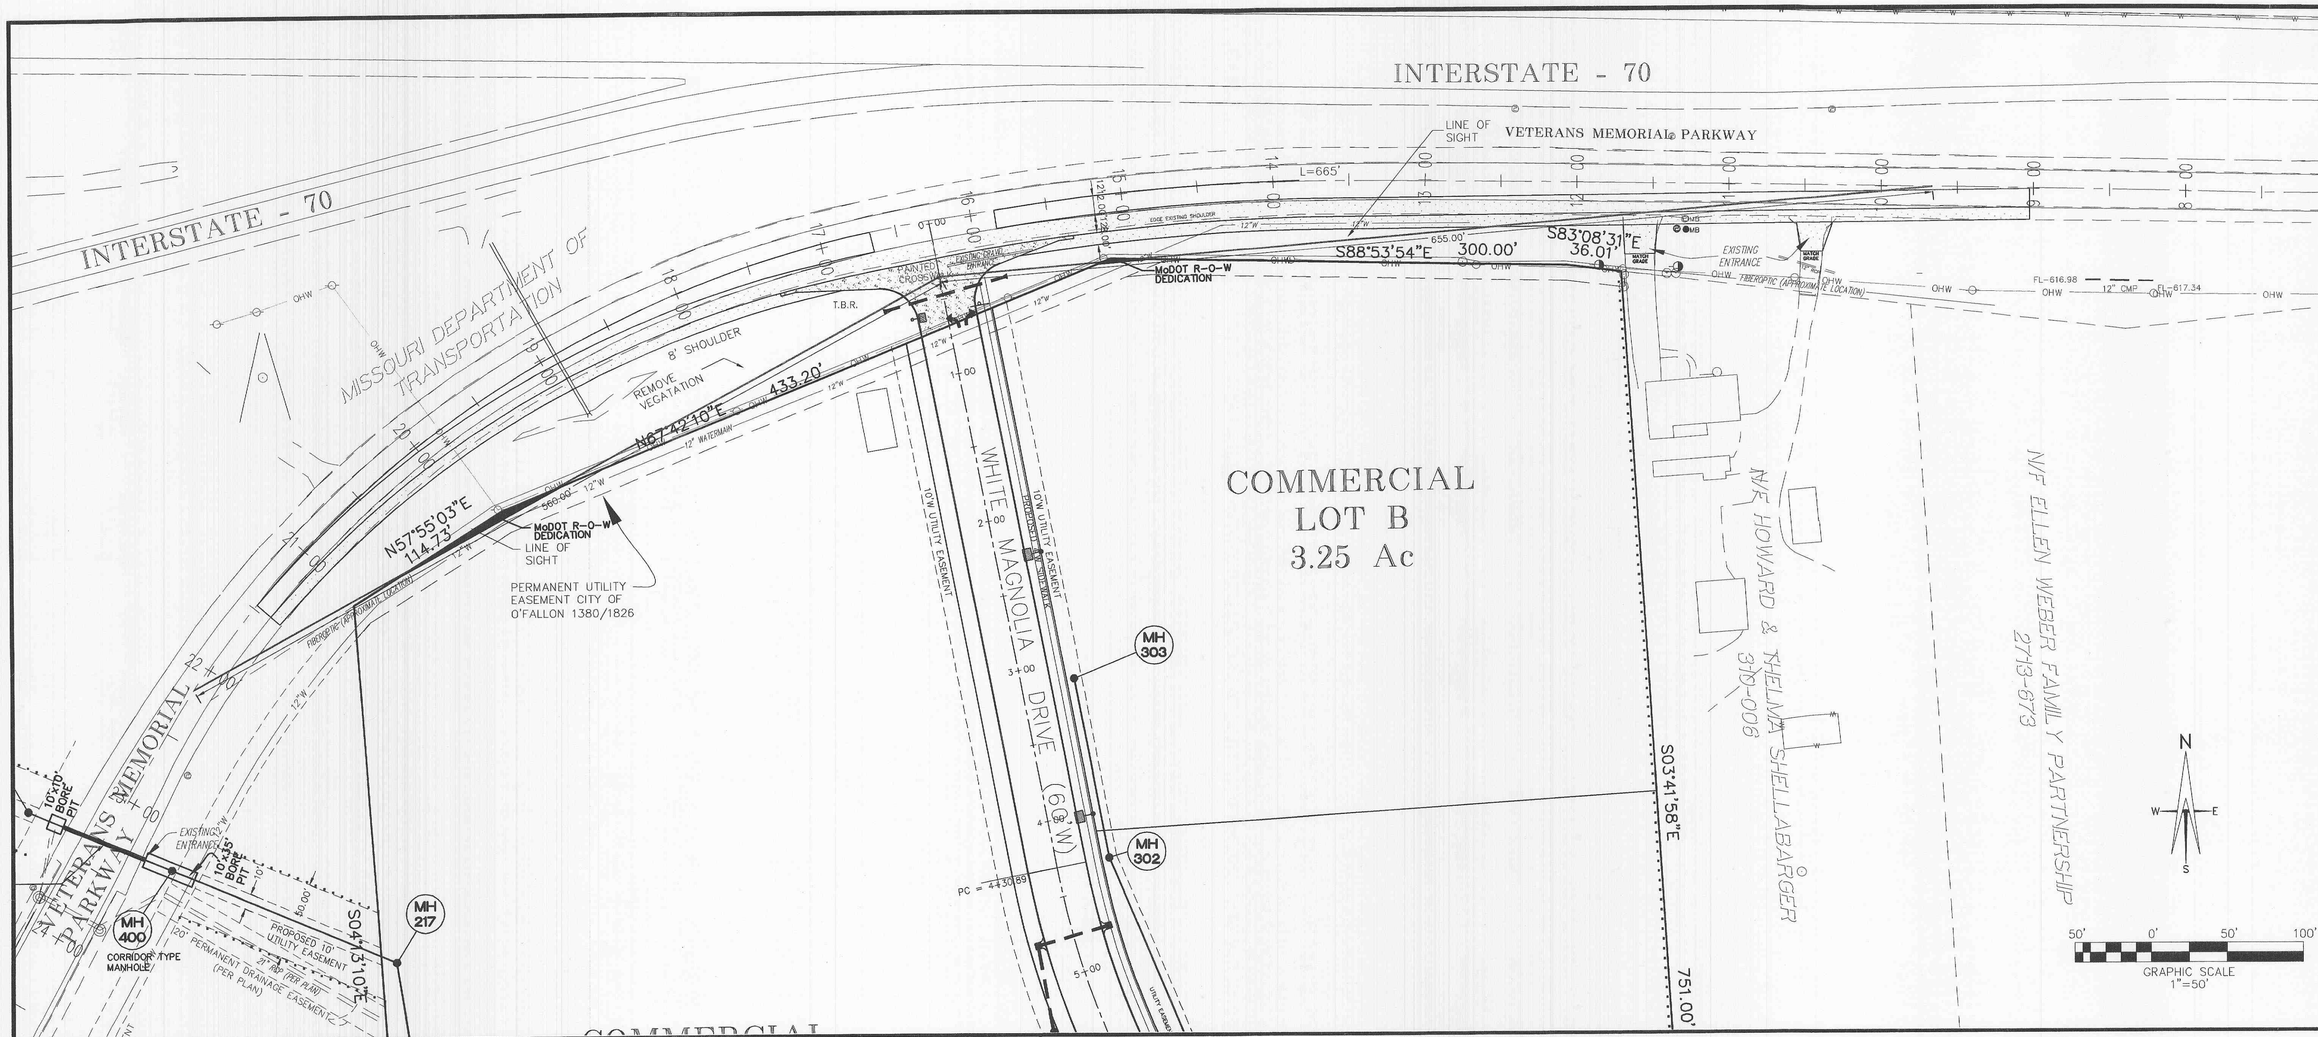

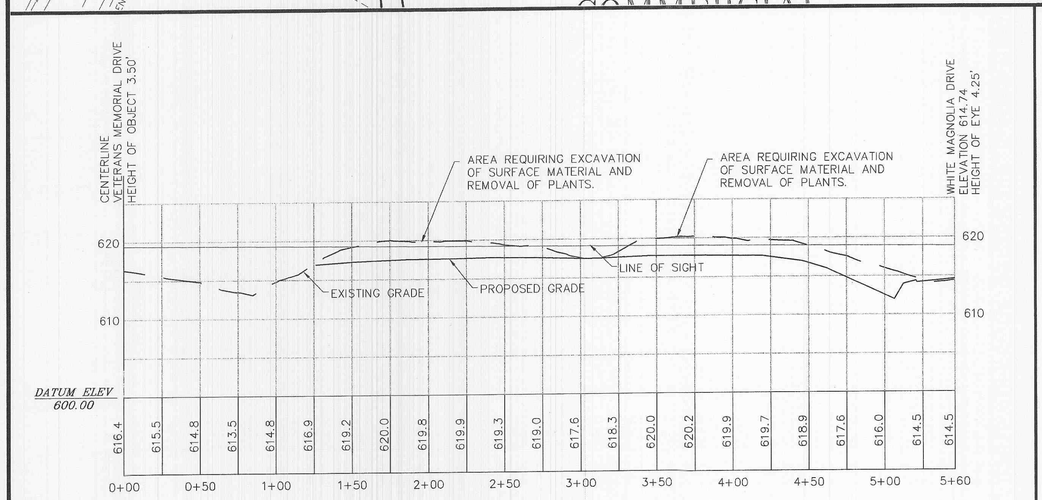

LINE OF SIGHT TO THE LEFT

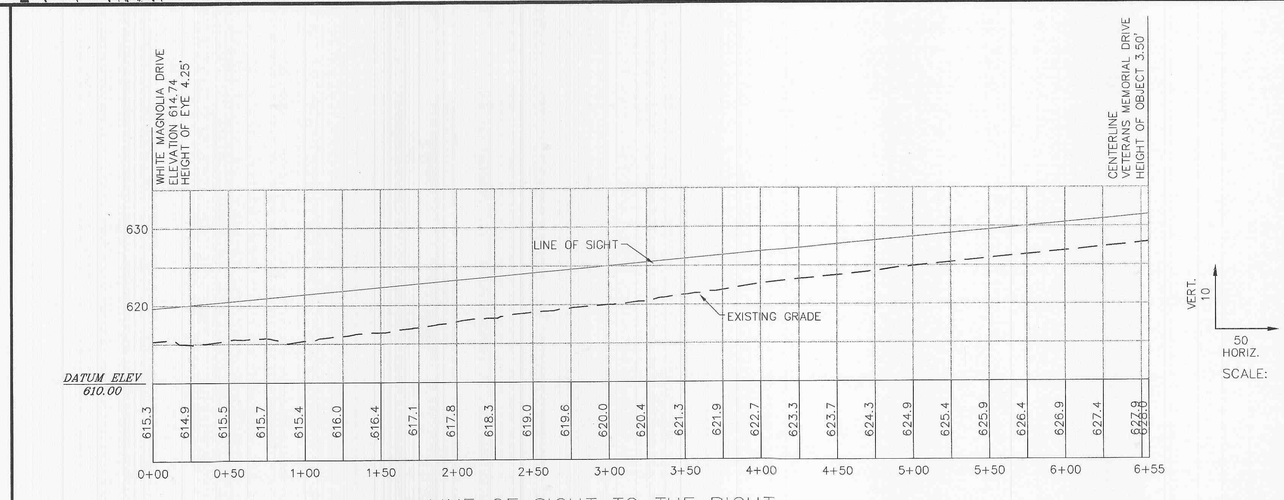

LINE OF SIGHT TO THE RIGHT

P & Z FILE NO. 3603.1

10/26/04	REVISED AS PER CITY COMMENTS
01/19/05	REVISED AS PER MoDOT COMMENTS
04/04/05	REVISED AS PER MoDOT COMMENTS

MAGNOLIA COMMERCIAL ENTRANCE PLAN

CISSELL MUELLER

ST. CHARLES ENGINEERING & SURVEYING, INC.
801 S. FIFTH STREET, SUITE 202
ST. CHARLES, MO 63301
TEL: (636) 947-0607 FAX: (636) 947-2448

STATE OF MISSOURI
NUMBER PE-2003015039
PROFESSIONAL ENGINEER

44.05

ORDER NO. 031498

DATE 08/26/04

5