PHASE 1 IMP.

FE 3 thru Al 13 are to be constructed with Phase 1 imp.

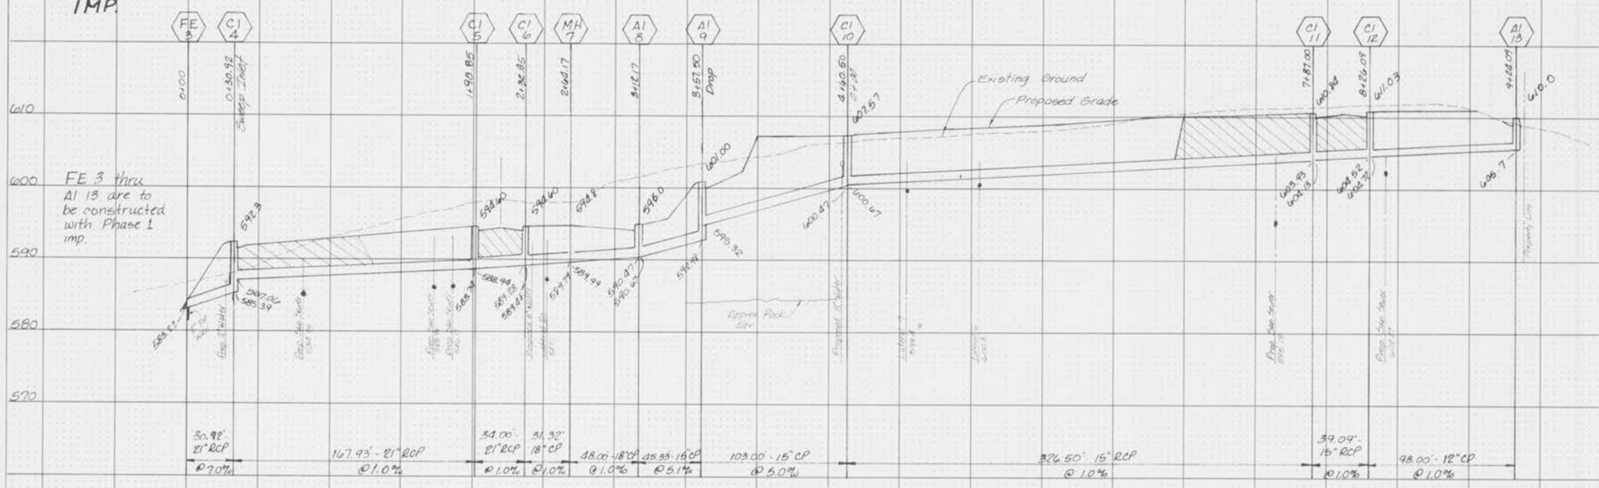

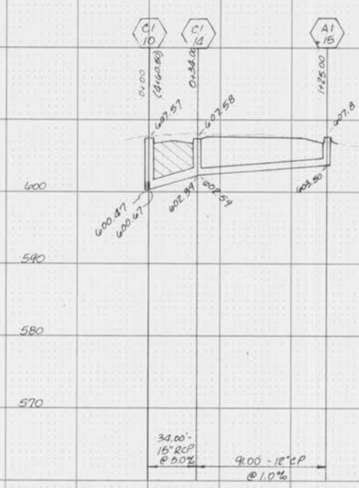

Storm Sewer Profiles

Mallard Pointe

June 1990 90-080

Rev. 7-27-90 rdh
Rev. 8-29-90 rdh 0.5 ft Basin
Rev. 8-30-90 rdh Basin

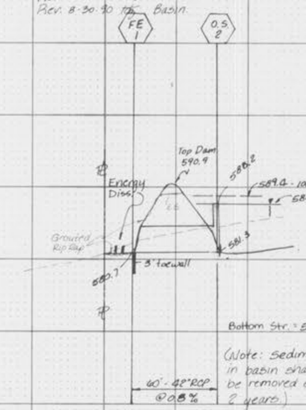

(Note: Sediment in basin shall be removed every 2 years.)

"FUTURE" PHASE IMP.

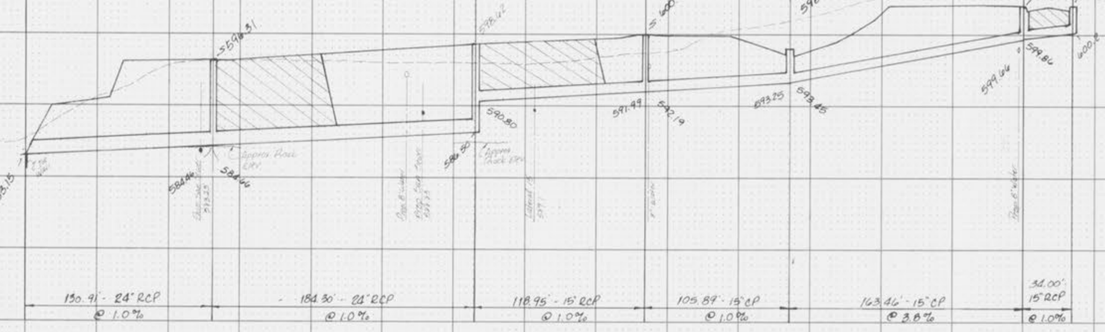

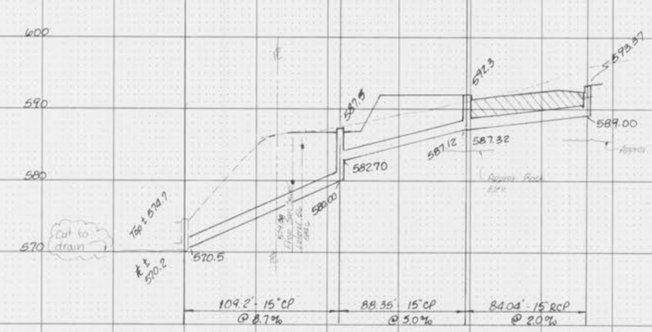

Note:
If the Area inlet "By others" is not in when our system is installed we propose to construct our pipe as shown & an offsite ditch will need to be graded to provide positive drainage (See grading plan)

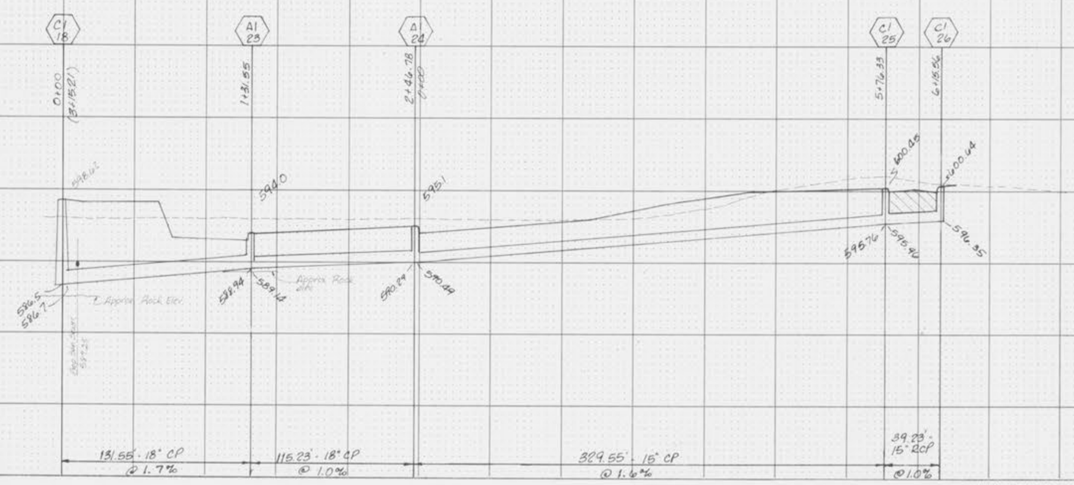

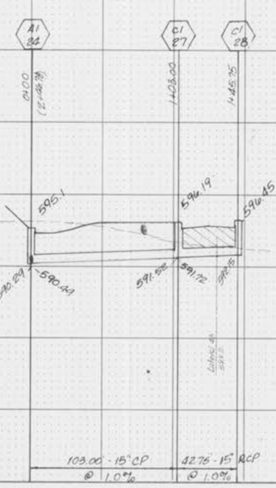

Scale 10' 50'

8/14

HIGHWAY FEDERAL AID SHEET
PLATE 3-FULL CROSS SECTION-LINE & DOT
TELEDYNE
PRINTED IN U.S.A.

FINAL SURVEY — SURVEYED, PLOTTED, TEMPLATE, AREAS, NOTE BOOK, NO., DATE, BY, AREAS CHECKED

ORIGINAL SURVEY — SURVEYED, PLOTTED, TEMPLATE, AREAS, NOTE BOOK, NO., DATE, BY, AREAS CHECKED