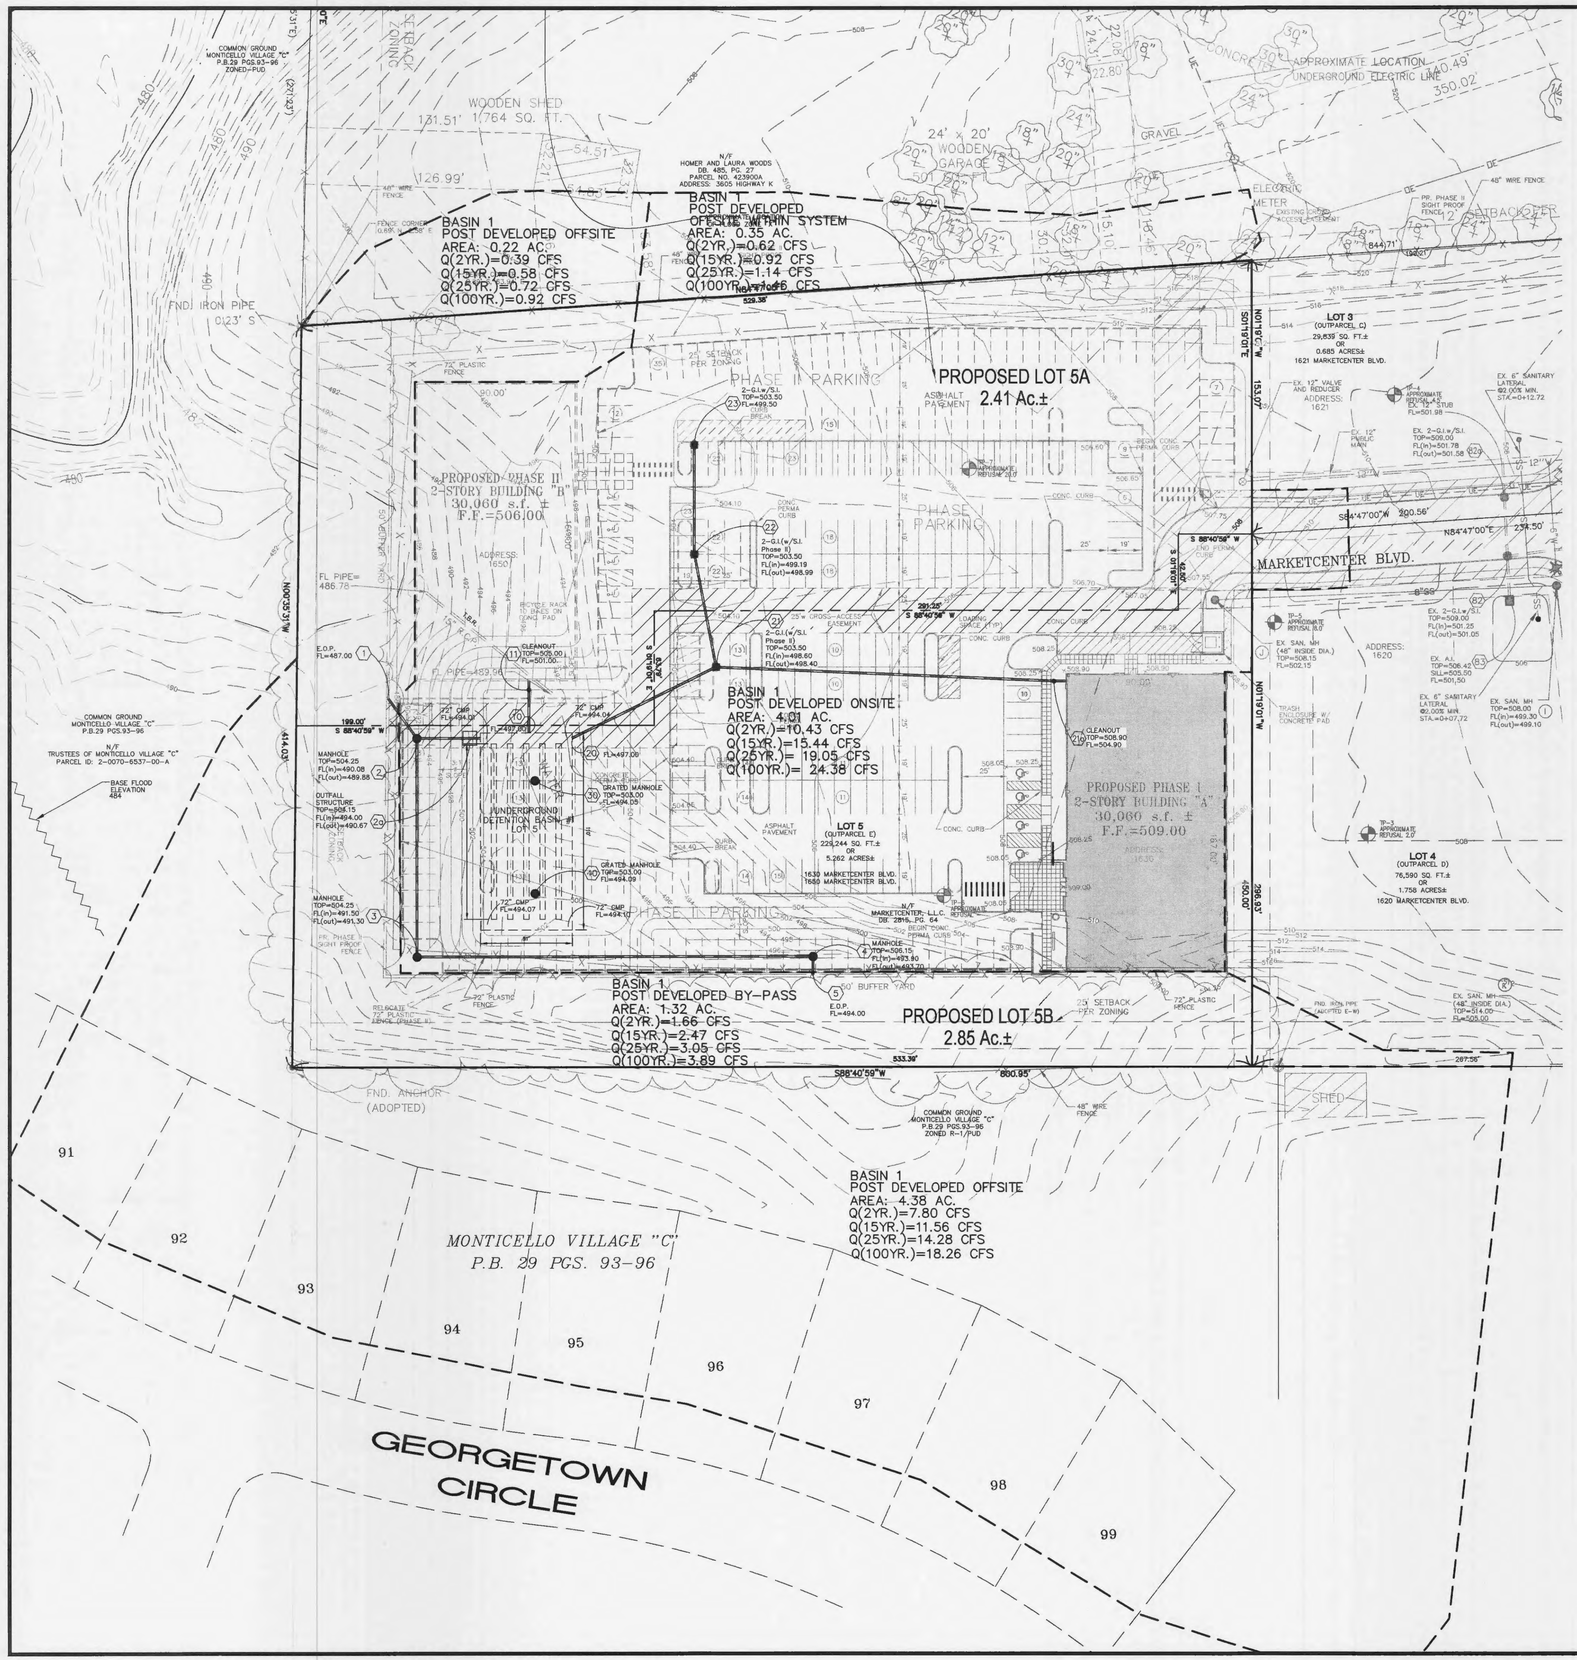

GRAPHIC SCALE

40 0 20 40 80 160

(IN FEET)
1 inch = 40 ft.

⚠ REVISED PER PUBLIC WATER SUPPLY DISTRICT #2 COMMENTS 02/16/06

MEDICAL OFFICE BUILDINGS

POST-DEVELOPED CONDITIONS

STATE OF MISSOURI REGISTERED PROFESSIONAL ENGINEER
GEORGE MICHAEL STOCK NUMBER E-25116
FEB 16 2006

GEORGE M. STOCK E-25116

STOCK & ASSOCIATES
Consulting Engineers, Inc.
257 Chesterfield Business Parkway
St. Louis, MO 63005
PH. (636) 530-9100
FAX (636) 530-9130
e-mail: general@stockassoc.com
Web: www.stockassoc.com

DRAWN BY:	DATE:	CHECKED BY:	DATE:	JOB NUMBER:	SHEET:
R.E.S.	11/10/05	G.M.S.	11/10/05	204-3380.4	C12 of 13