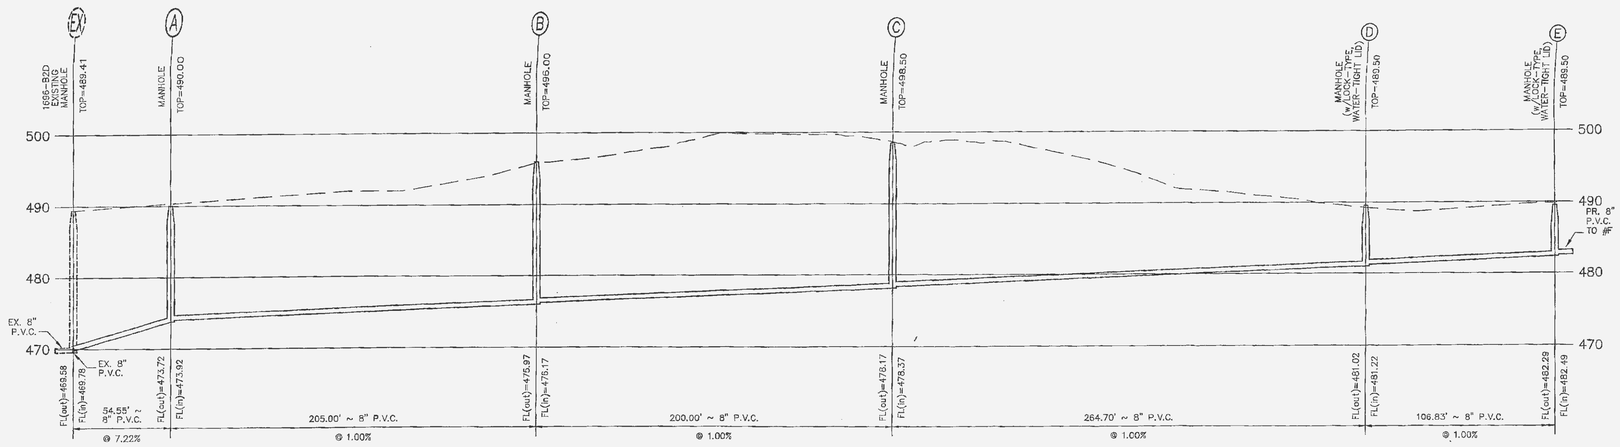

SANITARY SEWER PROFILE
HORIZONTAL SCALE: 1"=40'
VERTICAL SCALE: 1"=10'

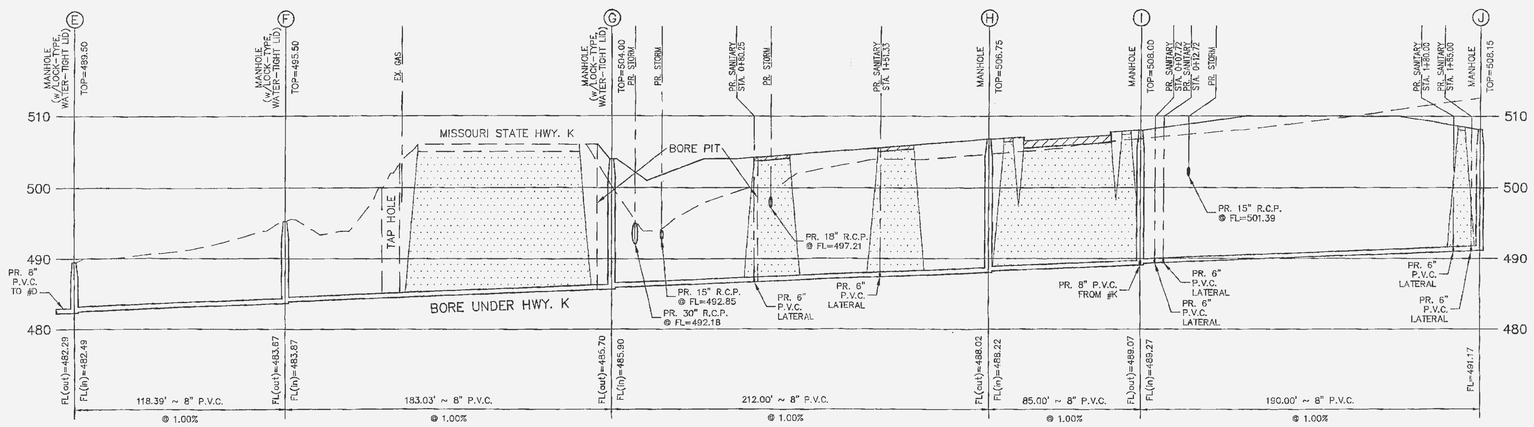

SANITARY SEWER PROFILE
HORIZONTAL SCALE: 1"=40'
VERTICAL SCALE: 1"=10'

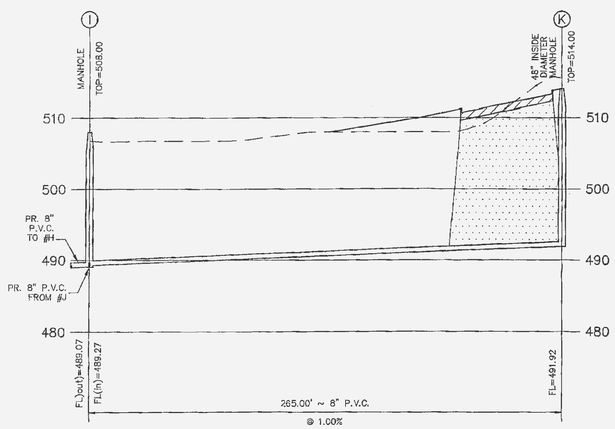

SANITARY SEWER PROFILE
HORIZONTAL SCALE: 1"=40'
VERTICAL SCALE: 1"=10'

LINETYPE LEGEND

EXISTING GRADE.....
PROPOSED GRADE...
PROPOSED PAVEMENT....
GRANULAR BACKFILL.....

3 REVISED PER CITY/DUCKETT CREEK SANITARY COMMENTS 05/31/2005
2 REVISED PER MoDOT, P.W.S.D. No. 2, D.C.S.D., & CITY OF O'FALLON COMMENTS 04/18/2005
1 REVISED PER CITY OF O'FALLON & DUCKETT CREEK SANITARY COMMENTS 03/24/2005

FILE NO. 305.01

STATE OF MISSOURI GEORGE MICHAEL STOCK NUMBER E-25116 PROFESSIONAL ENGINEER
JUN 3, 2005

GEORGE M. STOCK E-25116

MARKETCENTER L.L.C.

SANITARY SEWER PROFILE

STOCK & ASSOCIATES Consulting Engineers, Inc.
257 Chesterfield Business Parkway
St. Louis, MO 63005
PH. (636) 530-9100
FAX (636) 530-9130
e-mail: general@stockassoc.com
Web: www.stockassoc.com

DRAWN BY:	DATE:	CHECKED BY:	DATE:	JOB NUMBER:	SHEET:
R.E.S.	02/17/05	G.M.S.	02/17/05	204-3380	C8 of 18

F:\Draw\3300\2043380\1-plans\C08-SANITARY.dwg, 5/31/2005 12:36:38 PM, KIP 6054.pc3