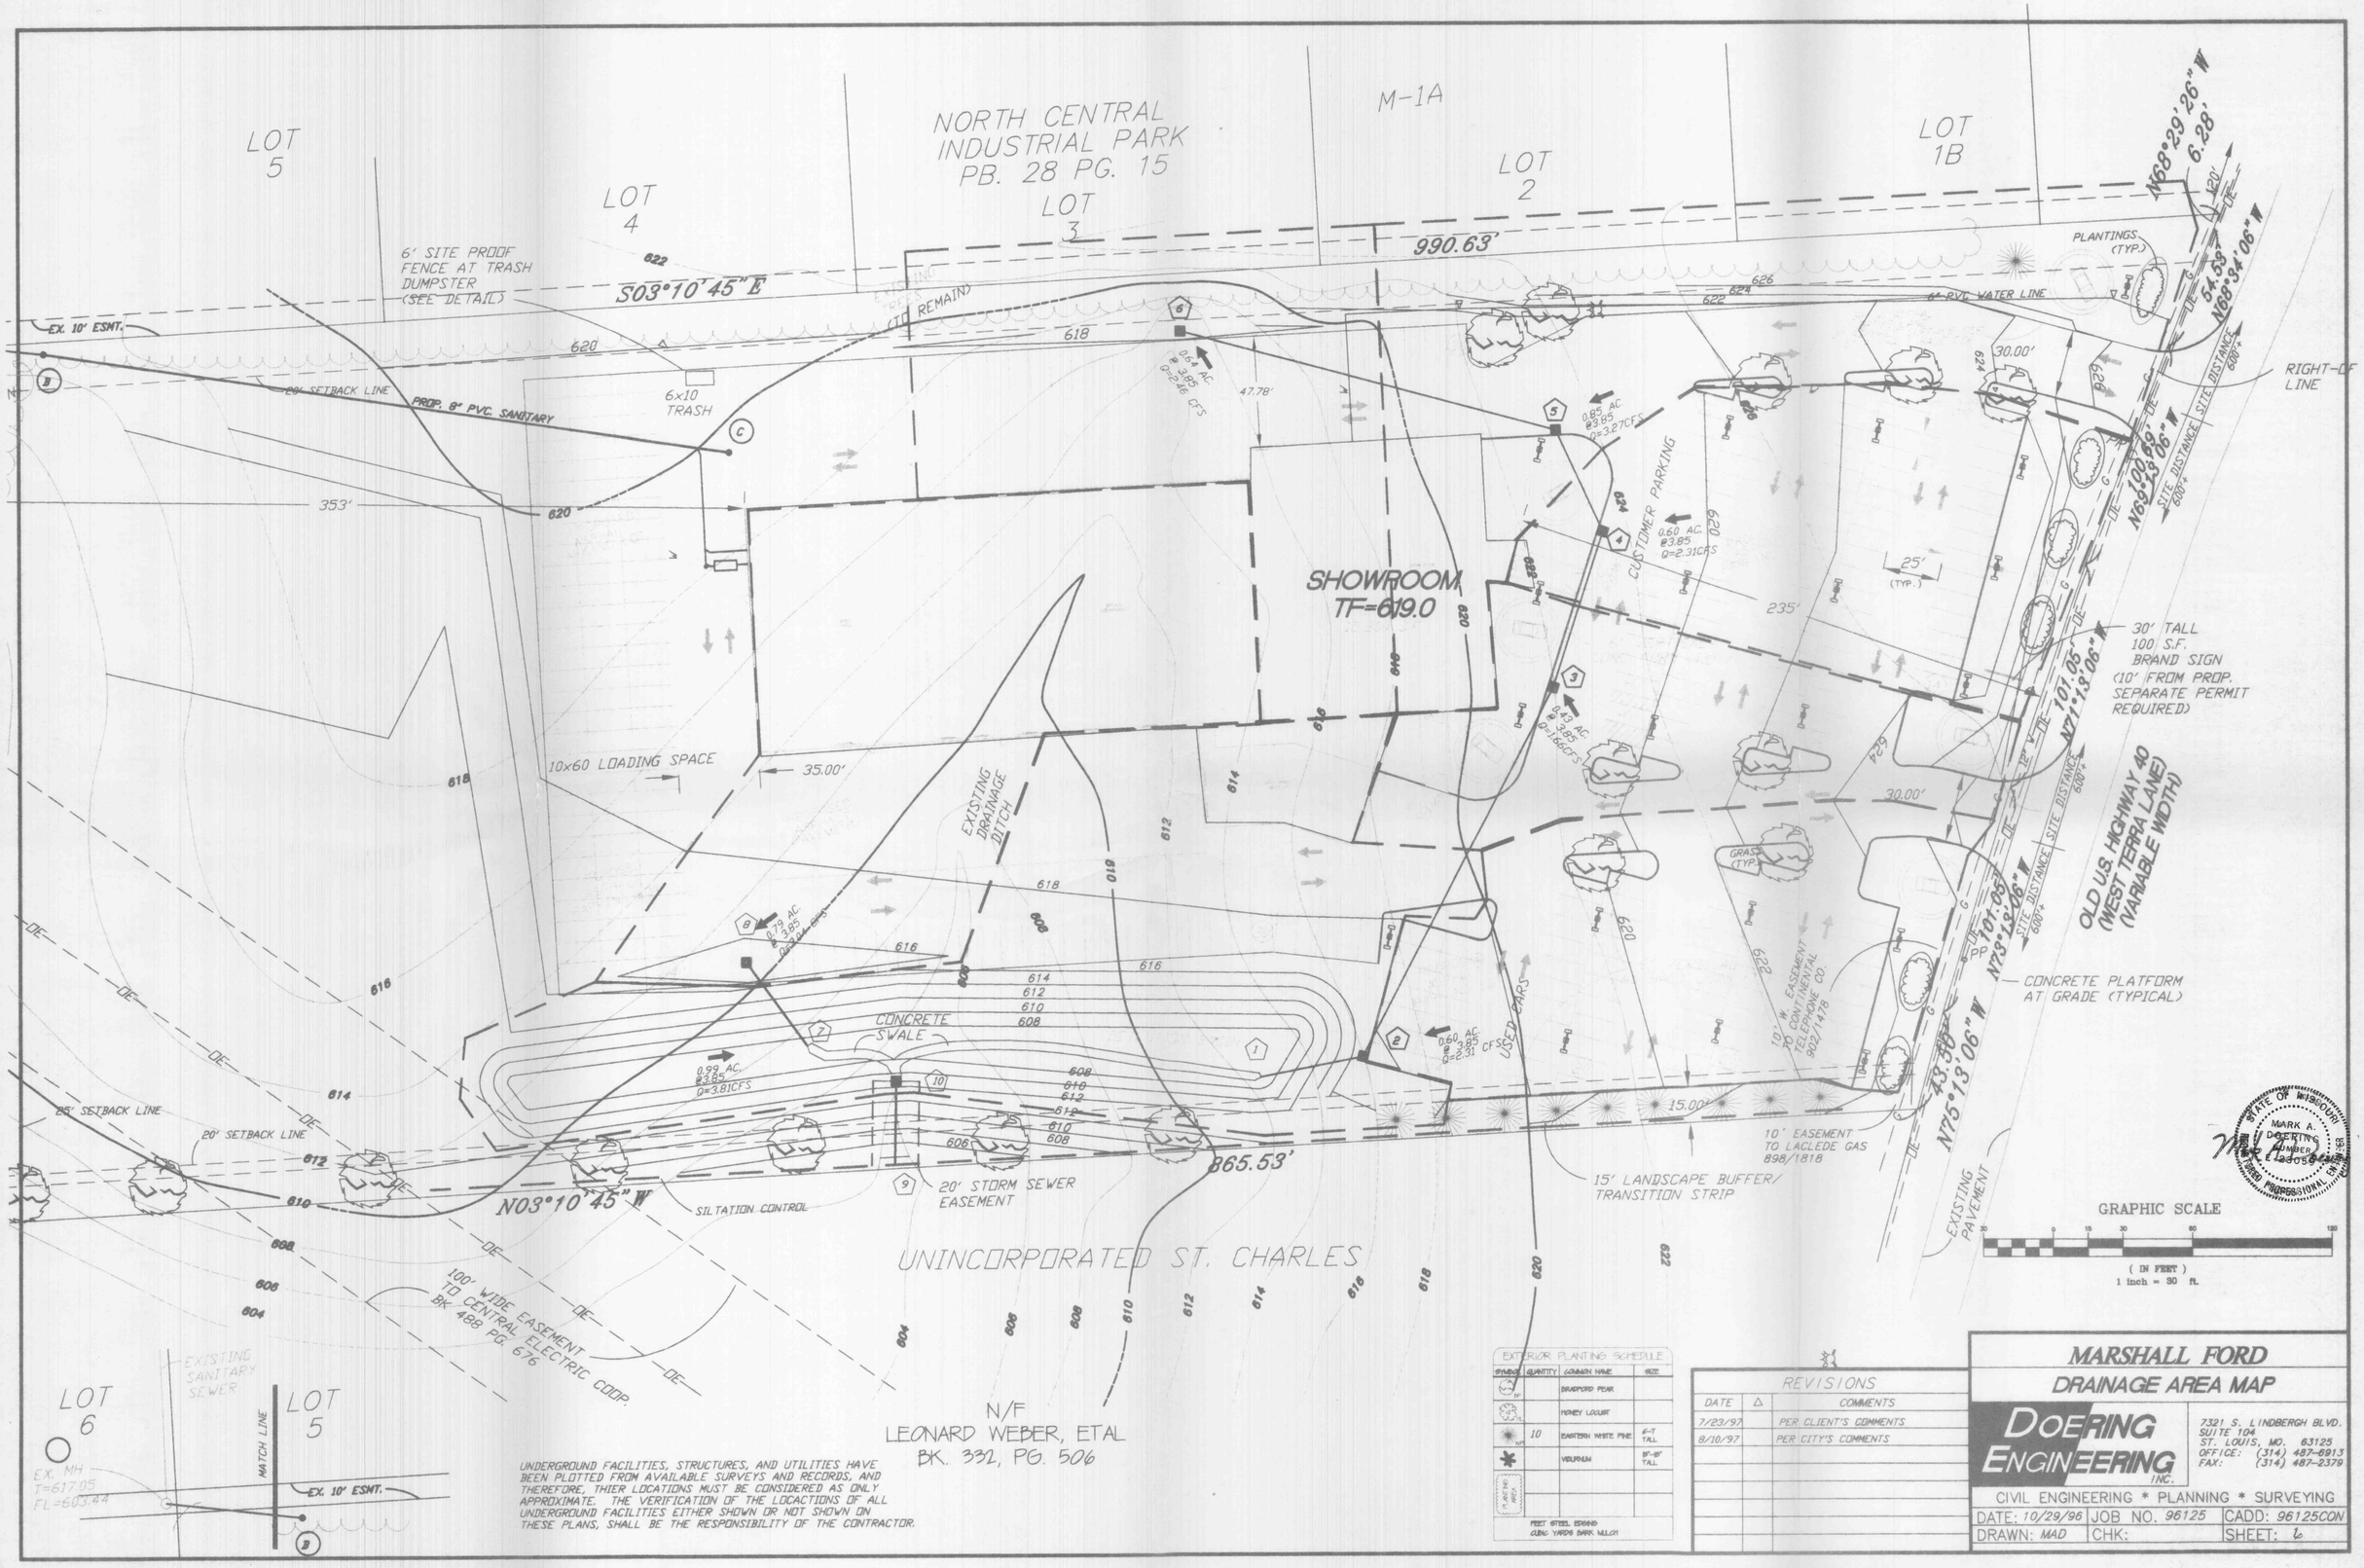

UNDERGROUND FACILITIES, STRUCTURES, AND UTILITIES HAVE BEEN PLOTTED FROM AVAILABLE SURVEYS AND RECORDS, AND THEREFORE, THIER LOCATIONS MUST BE CONSIDERED AS ONLY APPROXIMATE. THE VERIFICATION OF THE LOCACTIONS OF ALL UNDERGROUND FACILITIES EITHER SHOWN OR NOT SHOWN ON THESE PLANS, SHALL BE THE RESPONSIBILITY OF THE CONTRACTOR.

EXTERIOR PLANTING SCHEDULE

SYMBOL	QUANTITY	COMMON NAME	SIZE
	5P	BRADFORD PEAR	
		HONEY LOCUST	
	10	EASTERN WHITE PINE	6'-7' TALL
*		VIBURNUM	15"-18" TALL
PLANTING AREA			

FEET STEEL EDGING
CUBIC YARDS BARK MULCH

REVISIONS

DATE	△	COMMENTS
7/23/97		PER CLIENT'S COMMENTS
8/10/97		PER CITY'S COMMENTS

MARSHALL FORD
DRAINAGE AREA MAP

DOERING ENGINEERING INC.
7321 S. LINDBERGH BLVD.
SUITE 104
ST. LOUIS, MO. 63125
OFFICE: (314) 487-6913
FAX: (314) 487-2379
CIVIL ENGINEERING * PLANNING * SURVEYING

DATE: 10/29/96	JOB NO. 96125	CADD: 96125CON
DRAWN: MAD	CHK:	SHEET: 6