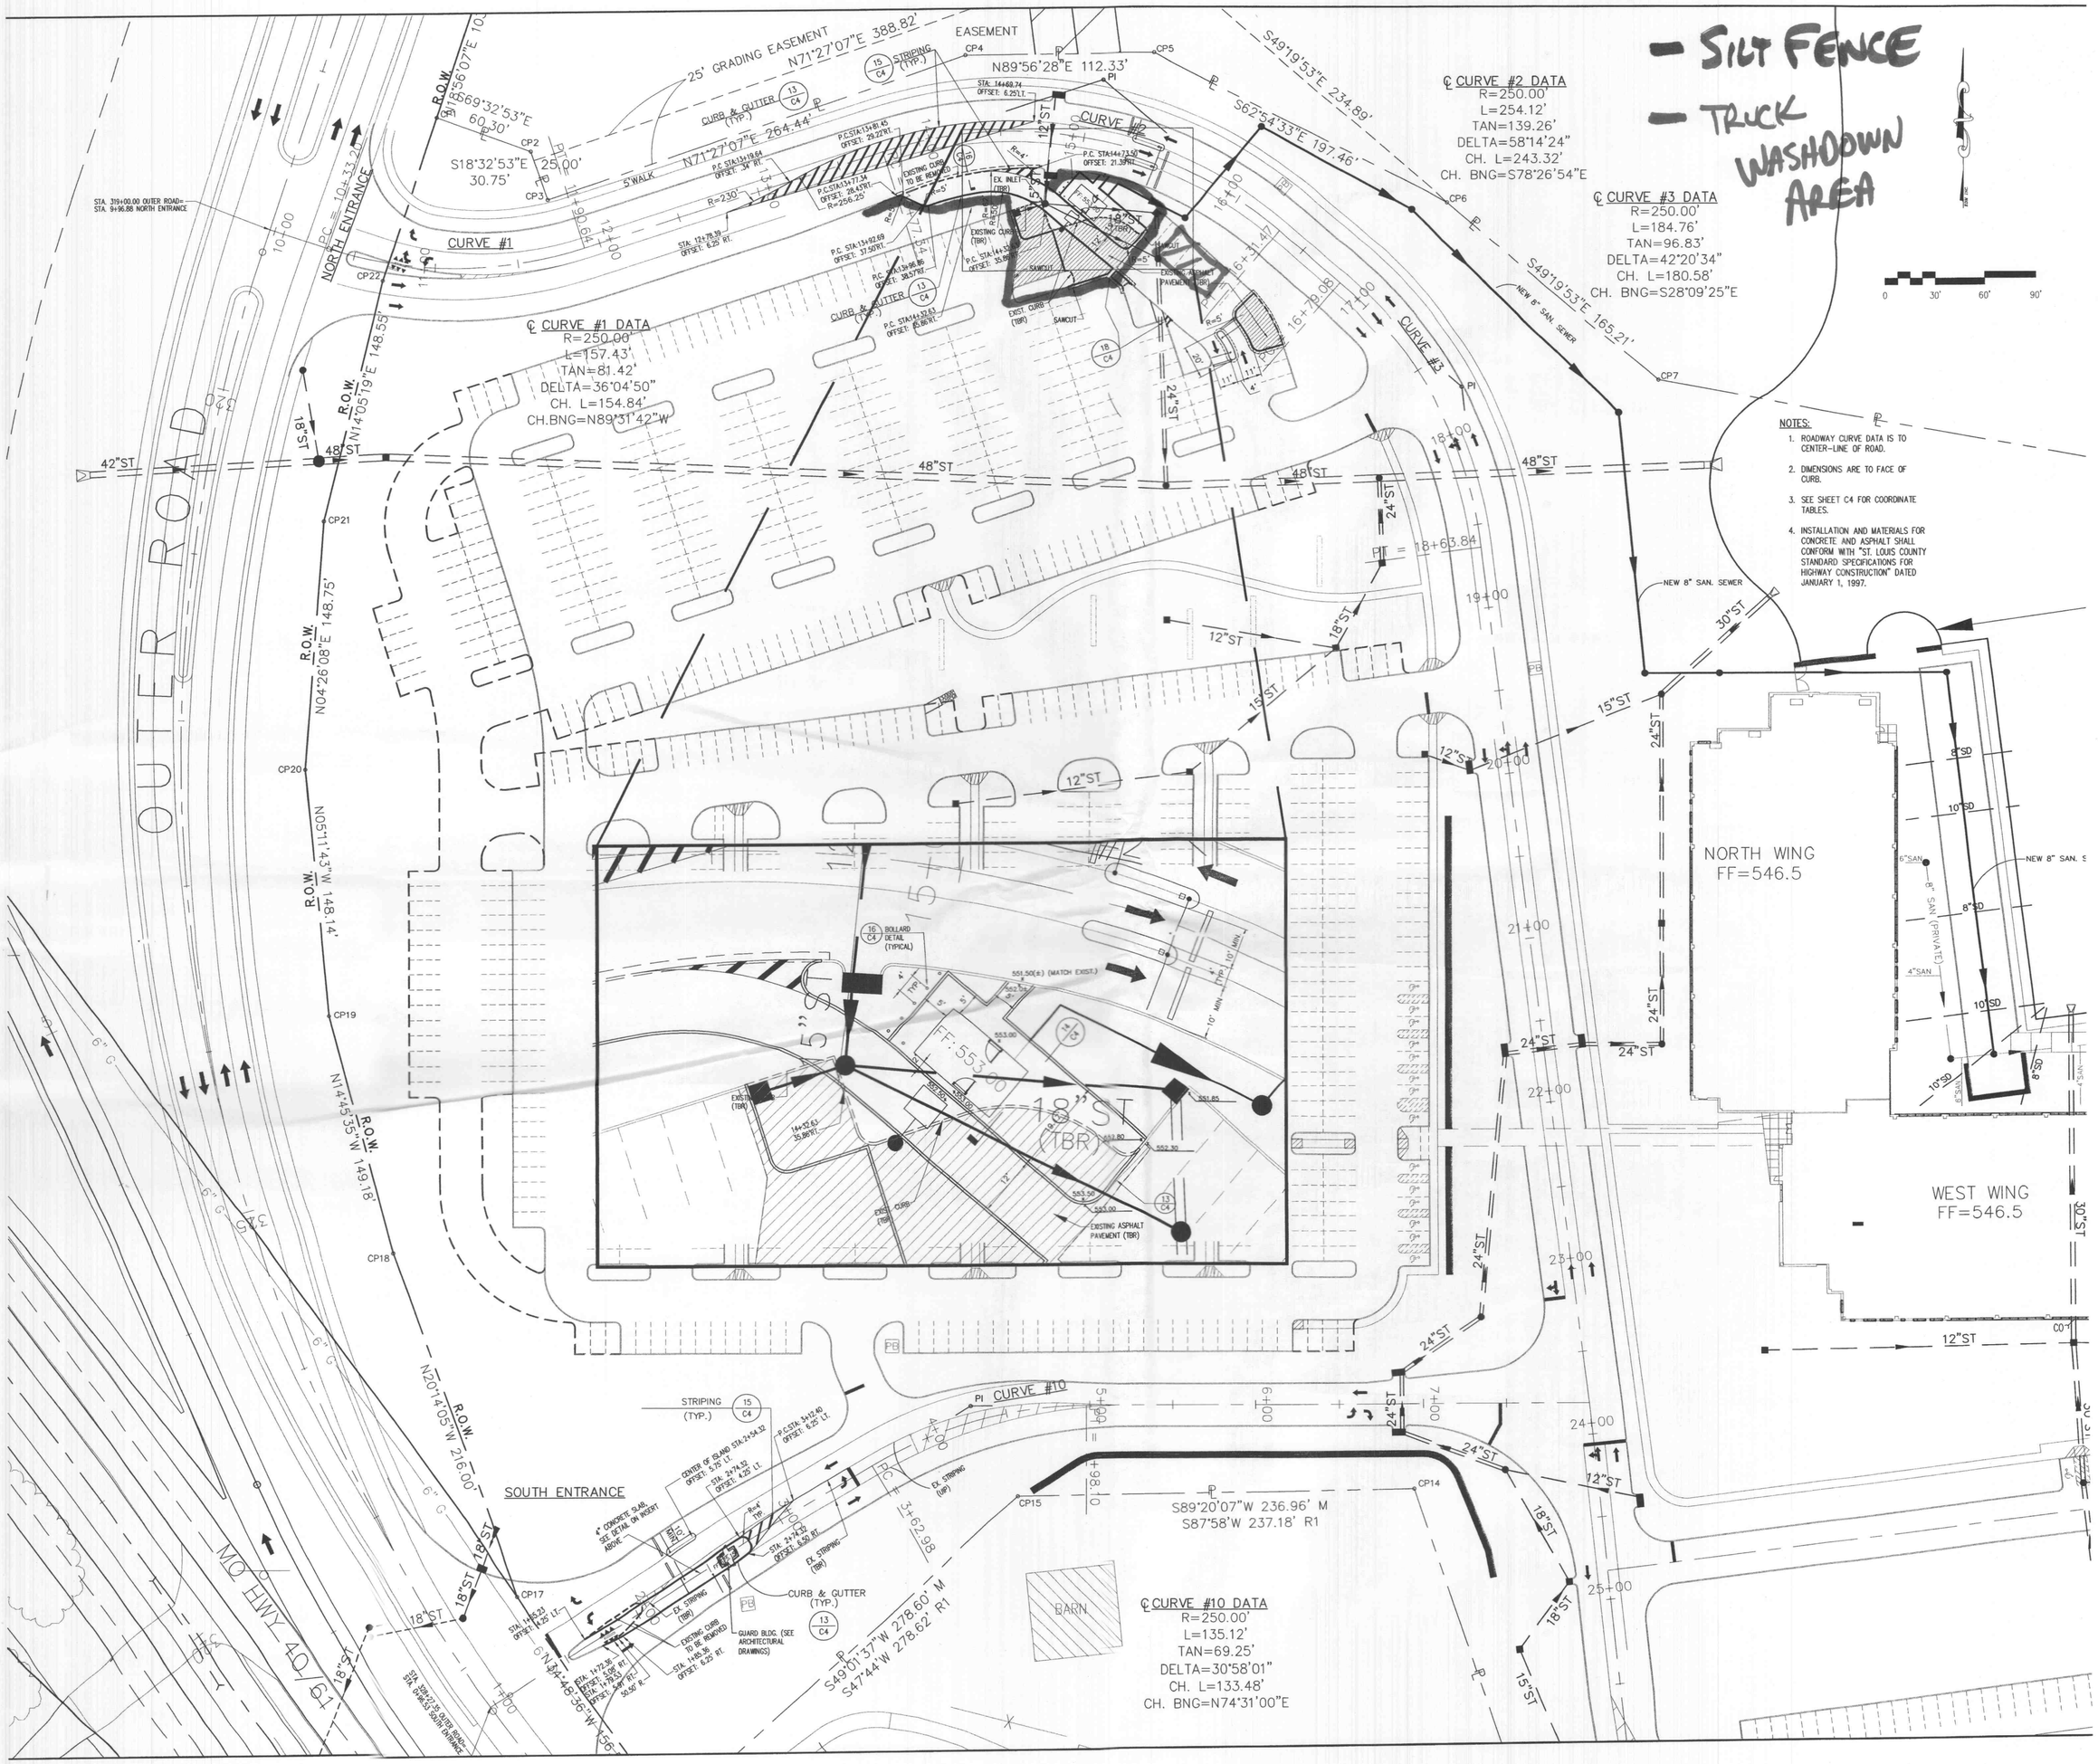

NOTES:

1. ROADWAY CURVE DATA IS TO CENTER-LINE OF ROAD.
2. DIMENSIONS ARE TO FACE OF CURB.
3. SEE SHEET C4 FOR COORDINATE TABLES.
4. INSTALLATION AND MATERIALS FOR CONCRETE AND ASPHALT SHALL CONFORM WITH "ST. LOUIS COUNTY STANDARD SPECIFICATIONS FOR HIGHWAY CONSTRUCTION" DATED JANUARY 1, 1997.

MASTERCARD
O' Fallon Missouri

Prepared for

MASTERCARD INTERNATIONAL
12115 Lackland Road
St. Louis, MO 63146
Contact Number:

HELLMUTH, OBATA + KASSABAUM, P.C.

NYC
620 Avenue Of The Americas
New York, New York 10011
T212.741.1200. F212.633.1163.

STL
211 North Broadway, Suite 600
St. Louis, MO 63102 USA
T314.421.2000. F314.421.6073.

All reproduction & intellectual property rights reserved©2001 HOK

In association with

EDM INCORPORATED
STRUCTURAL, CIVIL, AND MEP ENGINEERS
220 Mansion House Center
St. Louis, MO 63102-1902
T. 314.231.5485 F. 314.231.8167

STATE OF MISSOURI
STEVEN M. SKASZEK
E-26890
PROFESSIONAL ENGINEER

Issue

#	Date	Description	Drwn	Chk

North

Seal

Key Plan

Date 19 DEC. 2001 Project Code 98-0478-001
Drawn CMB Checked SMS
CAD File 99406C1.DWG

Scale 1"=30'

Original drawing sheet is 48" x 36"-Scale accordingly if reduced

DEMOLITION & LAYOUT PLAN

Drawing Number C.1