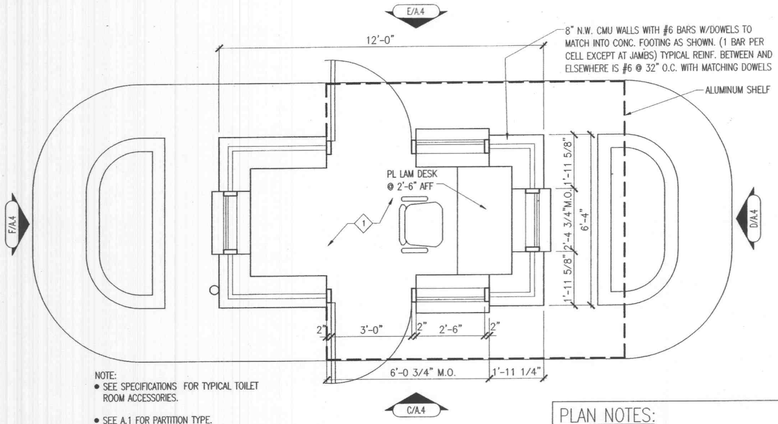

NOTE:
- SEE SPECIFICATIONS FOR TYPICAL TOILET ROOM ACCESSORIES.
- SEE A.1 FOR PARTITION TYPE.
- SEE A.1 FOR FINISH SCHEDULE.
- SEE A.1 FOR DOOR SCHEDULE.

A PLAN
SCALE: 1/2" = 1'-0"

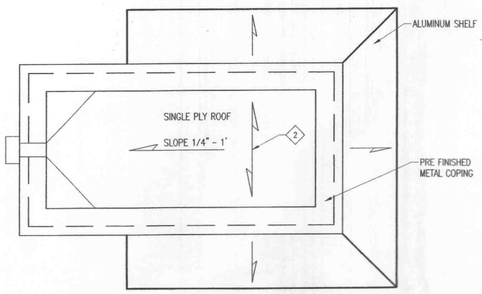

B ROOF
SCALE: 1/2" = 1'-0"

PLAN NOTES:

1. SLAB ON GRADE: 4" CONCRETE SLAB OVER 6" CRUSHED ROCK (3/4" MINUS) WITH 6 MIL VAPOR BARRIER. PLACE VAPOR BARRIER ABOVE 4" OF CRUSHED ROCK WITH THE REMAINING 2" ABOVE THE VAPOR BARRIER. REINF. WITH 6X6 - W2.9 X W2.9 WWF.
2. ROOF CONSTRUCTION: 3" - 20 GAUGE TYPE "N" GALVANIZED ROOF DECK. FASTEN TO SUPPORTING STEEL IN A 24/4 PATTERN (6"O.C.) WITH 5/8"ø PUDDLE WELDS AND SIDELAPS FASTENED AT 18"O.C. WITH #10 TEK SCREWS.
3. SEE S1.1 AND S1.2 FOR GENERAL NOTES AND TYPICAL DETAILS FOR CONSTRUCTION OF TRAFFIC CONTROL STATIONS.

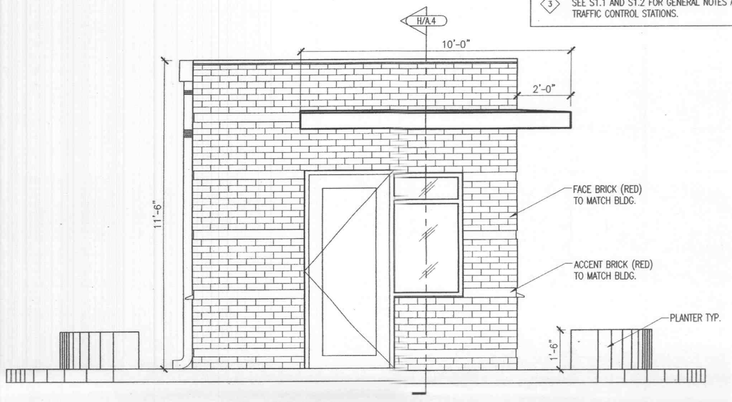

C ELEVATION
SCALE: 1/2" = 1'-0"

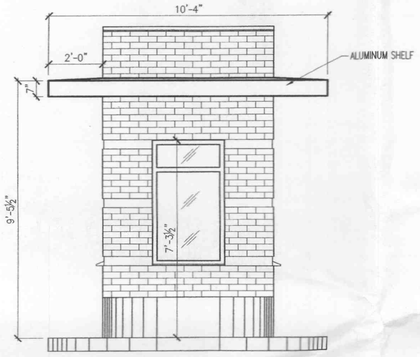

D ELEVATION
SCALE: 1/2" = 1'-0"

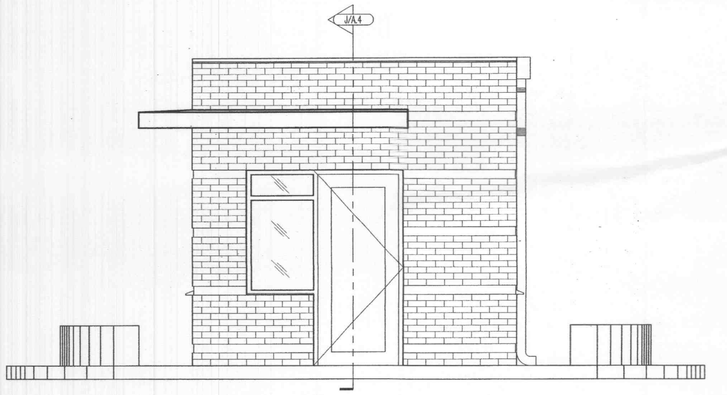

E ELEVATION
SCALE: 1/2" = 1'-0"

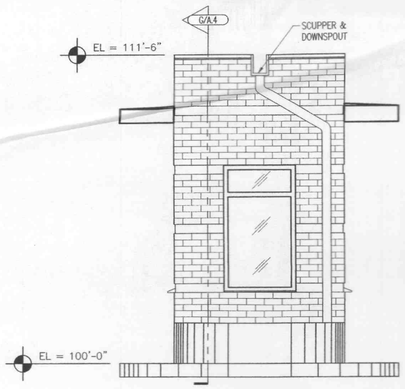

F ELEVATION
SCALE: 1/2" = 1'-0"

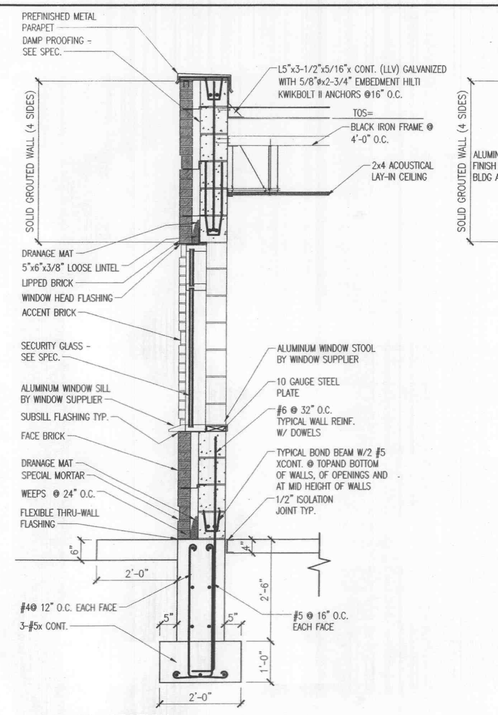

G SECTION
SCALE: 3/4" = 1'-0"

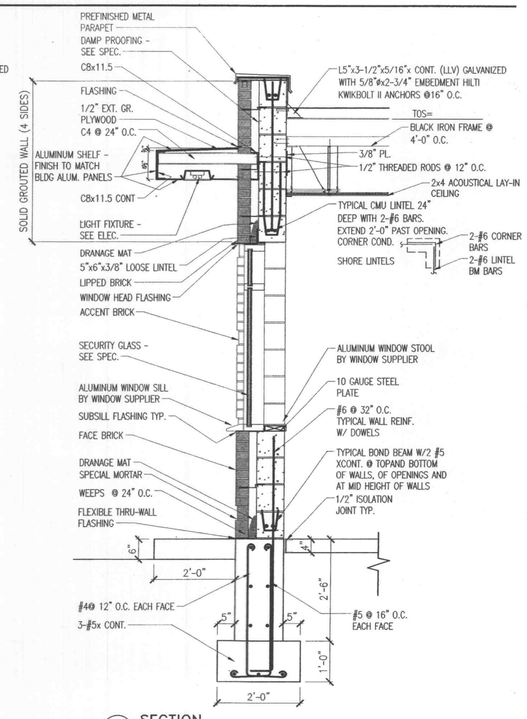

H SECTION
SCALE: 3/4" = 1'-0"

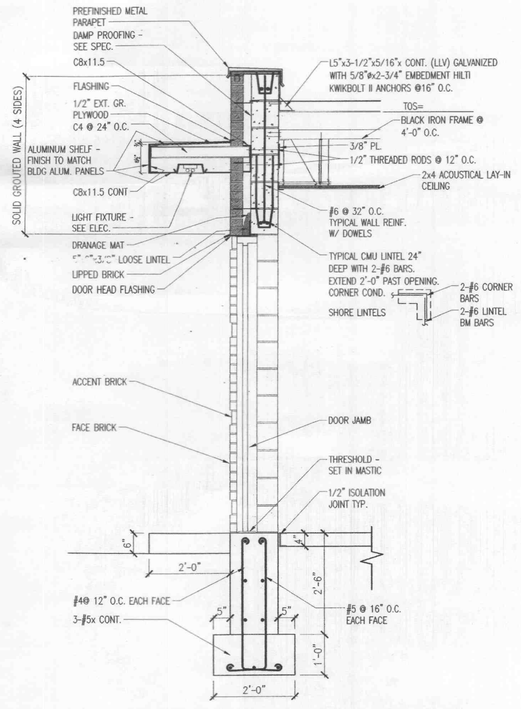

J SECTION
SCALE: 3/4" = 1'-0"

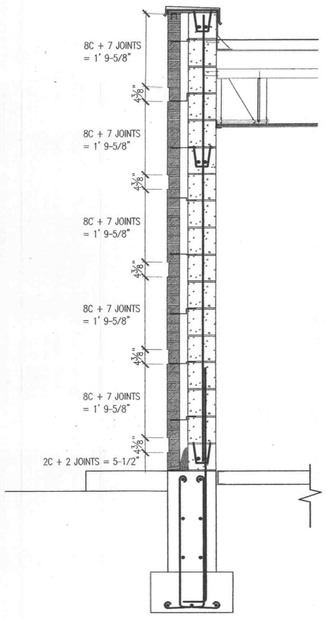

K SECTION
SCALE: 3/4" = 1'-0"

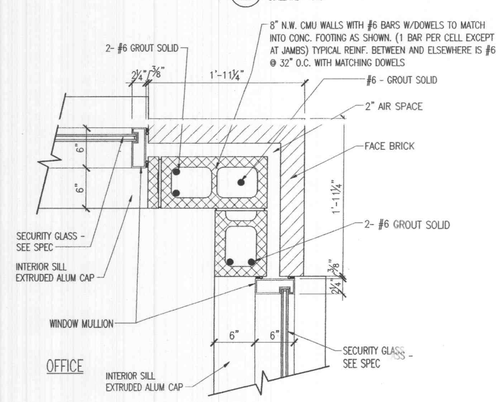

L DETAIL
SCALE: 1-1/2" = 1'-0"

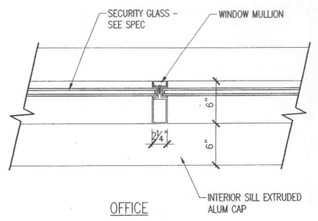

M DETAIL
SCALE: 1-1/2" = 1'-0"

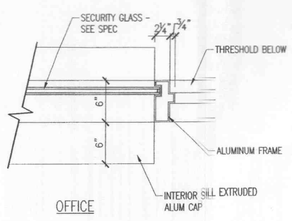

N DETAIL
SCALE: 1-1/2" = 1'-0"

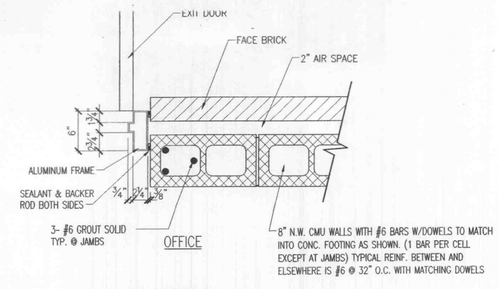

N DETAIL
SCALE: 1-1/2" = 1'-0"

MasterCard

MASTERCARD
O' Fallon Missouri

Prepared for
MASTERCARD INTERNATIONAL
12115 Lackland Road
St. Louis, MO 63146

HELLMUTH, OBATA + KASSABAUM, P.C.

h-k NYC
620 Avenue Of The Americas
New York, New York 10011
T212.741.1200. F212.633.1163.

h-k STL
211 North Broadway, Suite 600
St. Louis, MO 63102 USA
T314.421.2000. F314.421.6073.

All reproduction & intellectual property rights reserved 1999 HOK

In association with

EDM INCORPORATED
STRUCTURE ENGINEERS
220 Mansion House Center
St. Louis, MO 63102-1902
T. 314.231.5485 F. 314.231.8167

Drwn Chk

Issue

#	Date	Description

North

Seal

STATE OF MISSOURI
RICHARD ANDERSON
NUMBER A-5037
REGISTERED ARCHITECT

Key Plan

Date 12-20-01 Project Code 98-0478-001
Drawn AM Checked
CAD File

Scale

Original drawing sheet is 48" x 36"-Scale accordingly if reduced

TRAFFIC CONTROL STATION No. 2 (ALT #1)

Drawing Number

A.4