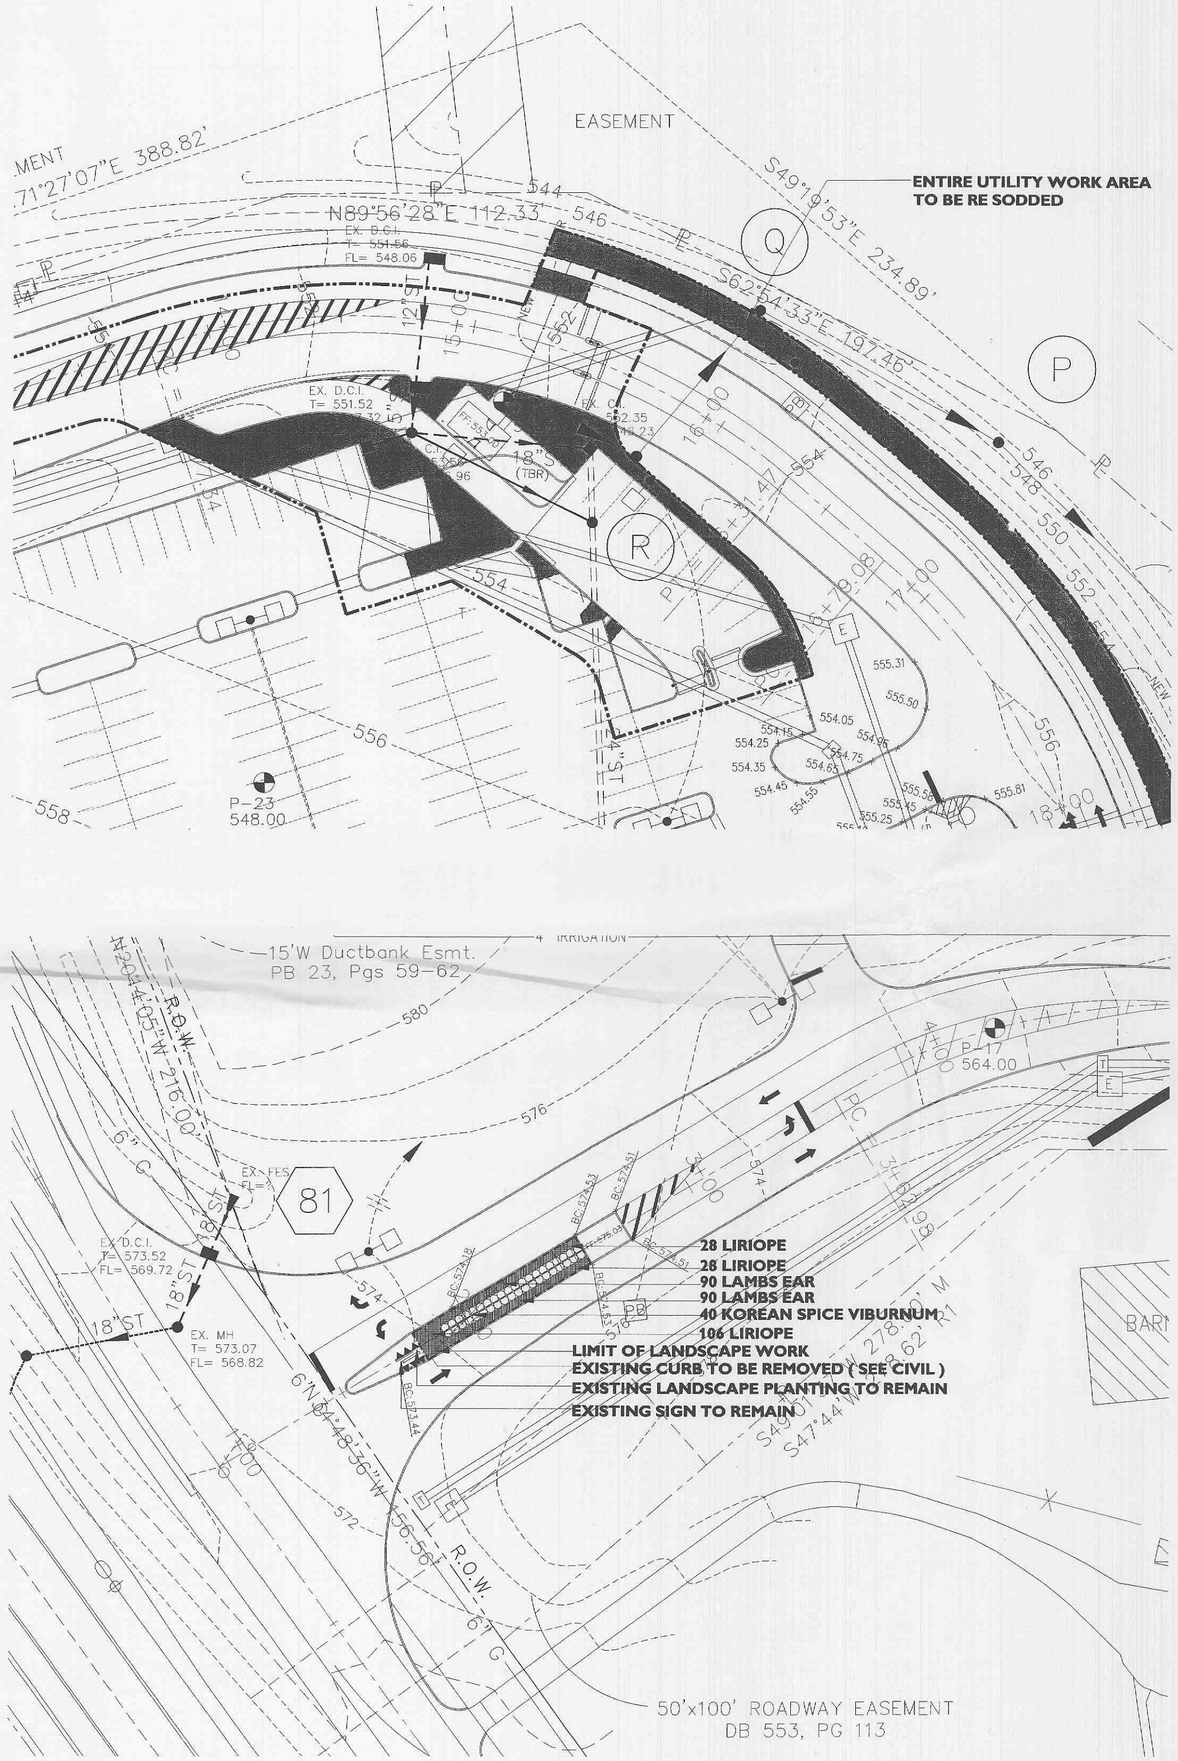

KEY:

—·—·—	LIMIT OF CONSTRUCTION
- - - - -	LIMIT OF SODDING
■	AREAS TO BE SODDED

PLANT SCHEDULE

	SHRUBS	COMMON NAME	SPACING	QUANTITY
○	VIBURNUM CARLESII	KOREANSPICE VIBURNUM	3'-0" O.C.	40

	PERENNIALS			
	STACHYS BYZANTINA 'SILVER CARPET'	LAMBS EAR	18" O.C.	180
	LIRIOPE SPICATA	LIRIOPE	18" O.C.	162

NORTH

SCALE: 1" = 20' - 0"

MasterCard

Revisions to
MASTERCARD
O' Fallon Missoouri

Prepared for
MASTERCARD INTERNATIONAL
Client Location

Contact Number:

HELLMUTH, OBATA + KASSABAUM, P.C.

N Y C
620 Avenue Of The Americas
New York, New York 10011
T212.741.1200. F212.633.1163.

S T L
211 North Broadway, Suite 600
St. Louis, MO 63102 USA
T314.421.2000. F314.421.6073.

All reproduction & intellectual property rights reserved © 1999 HOK

In association with

EDM Incorporated
STRUCTURAL & CIVIL ENGINEERS
220 Mansion House Center
St. Louis, MO 63102-1902
T. 314.231.5485 F. 314.231.8167

CONSULTANT ABC
CONSULTANT ABC

T. ###.###.#### F. ###.###.####

Issue

#	Date	Description	Drwn	Chk

STATE OF MISSOURI
LOWELL RICHARD LEONSON
NUMBER A-5037
REGISTERED ARCHITECT

Key Plan

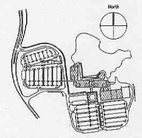

PROGRESS DOCUMENT

Date 20 DEC 01 Project Code 99406
Drawn DLB Checked JSD
CAD File

Scale 1" - 20'-0"

Original drawing sheet is 48" x 36"-Scale accordingly if reduced

LANDSCAPE PLAN

Drawing Number
L.1