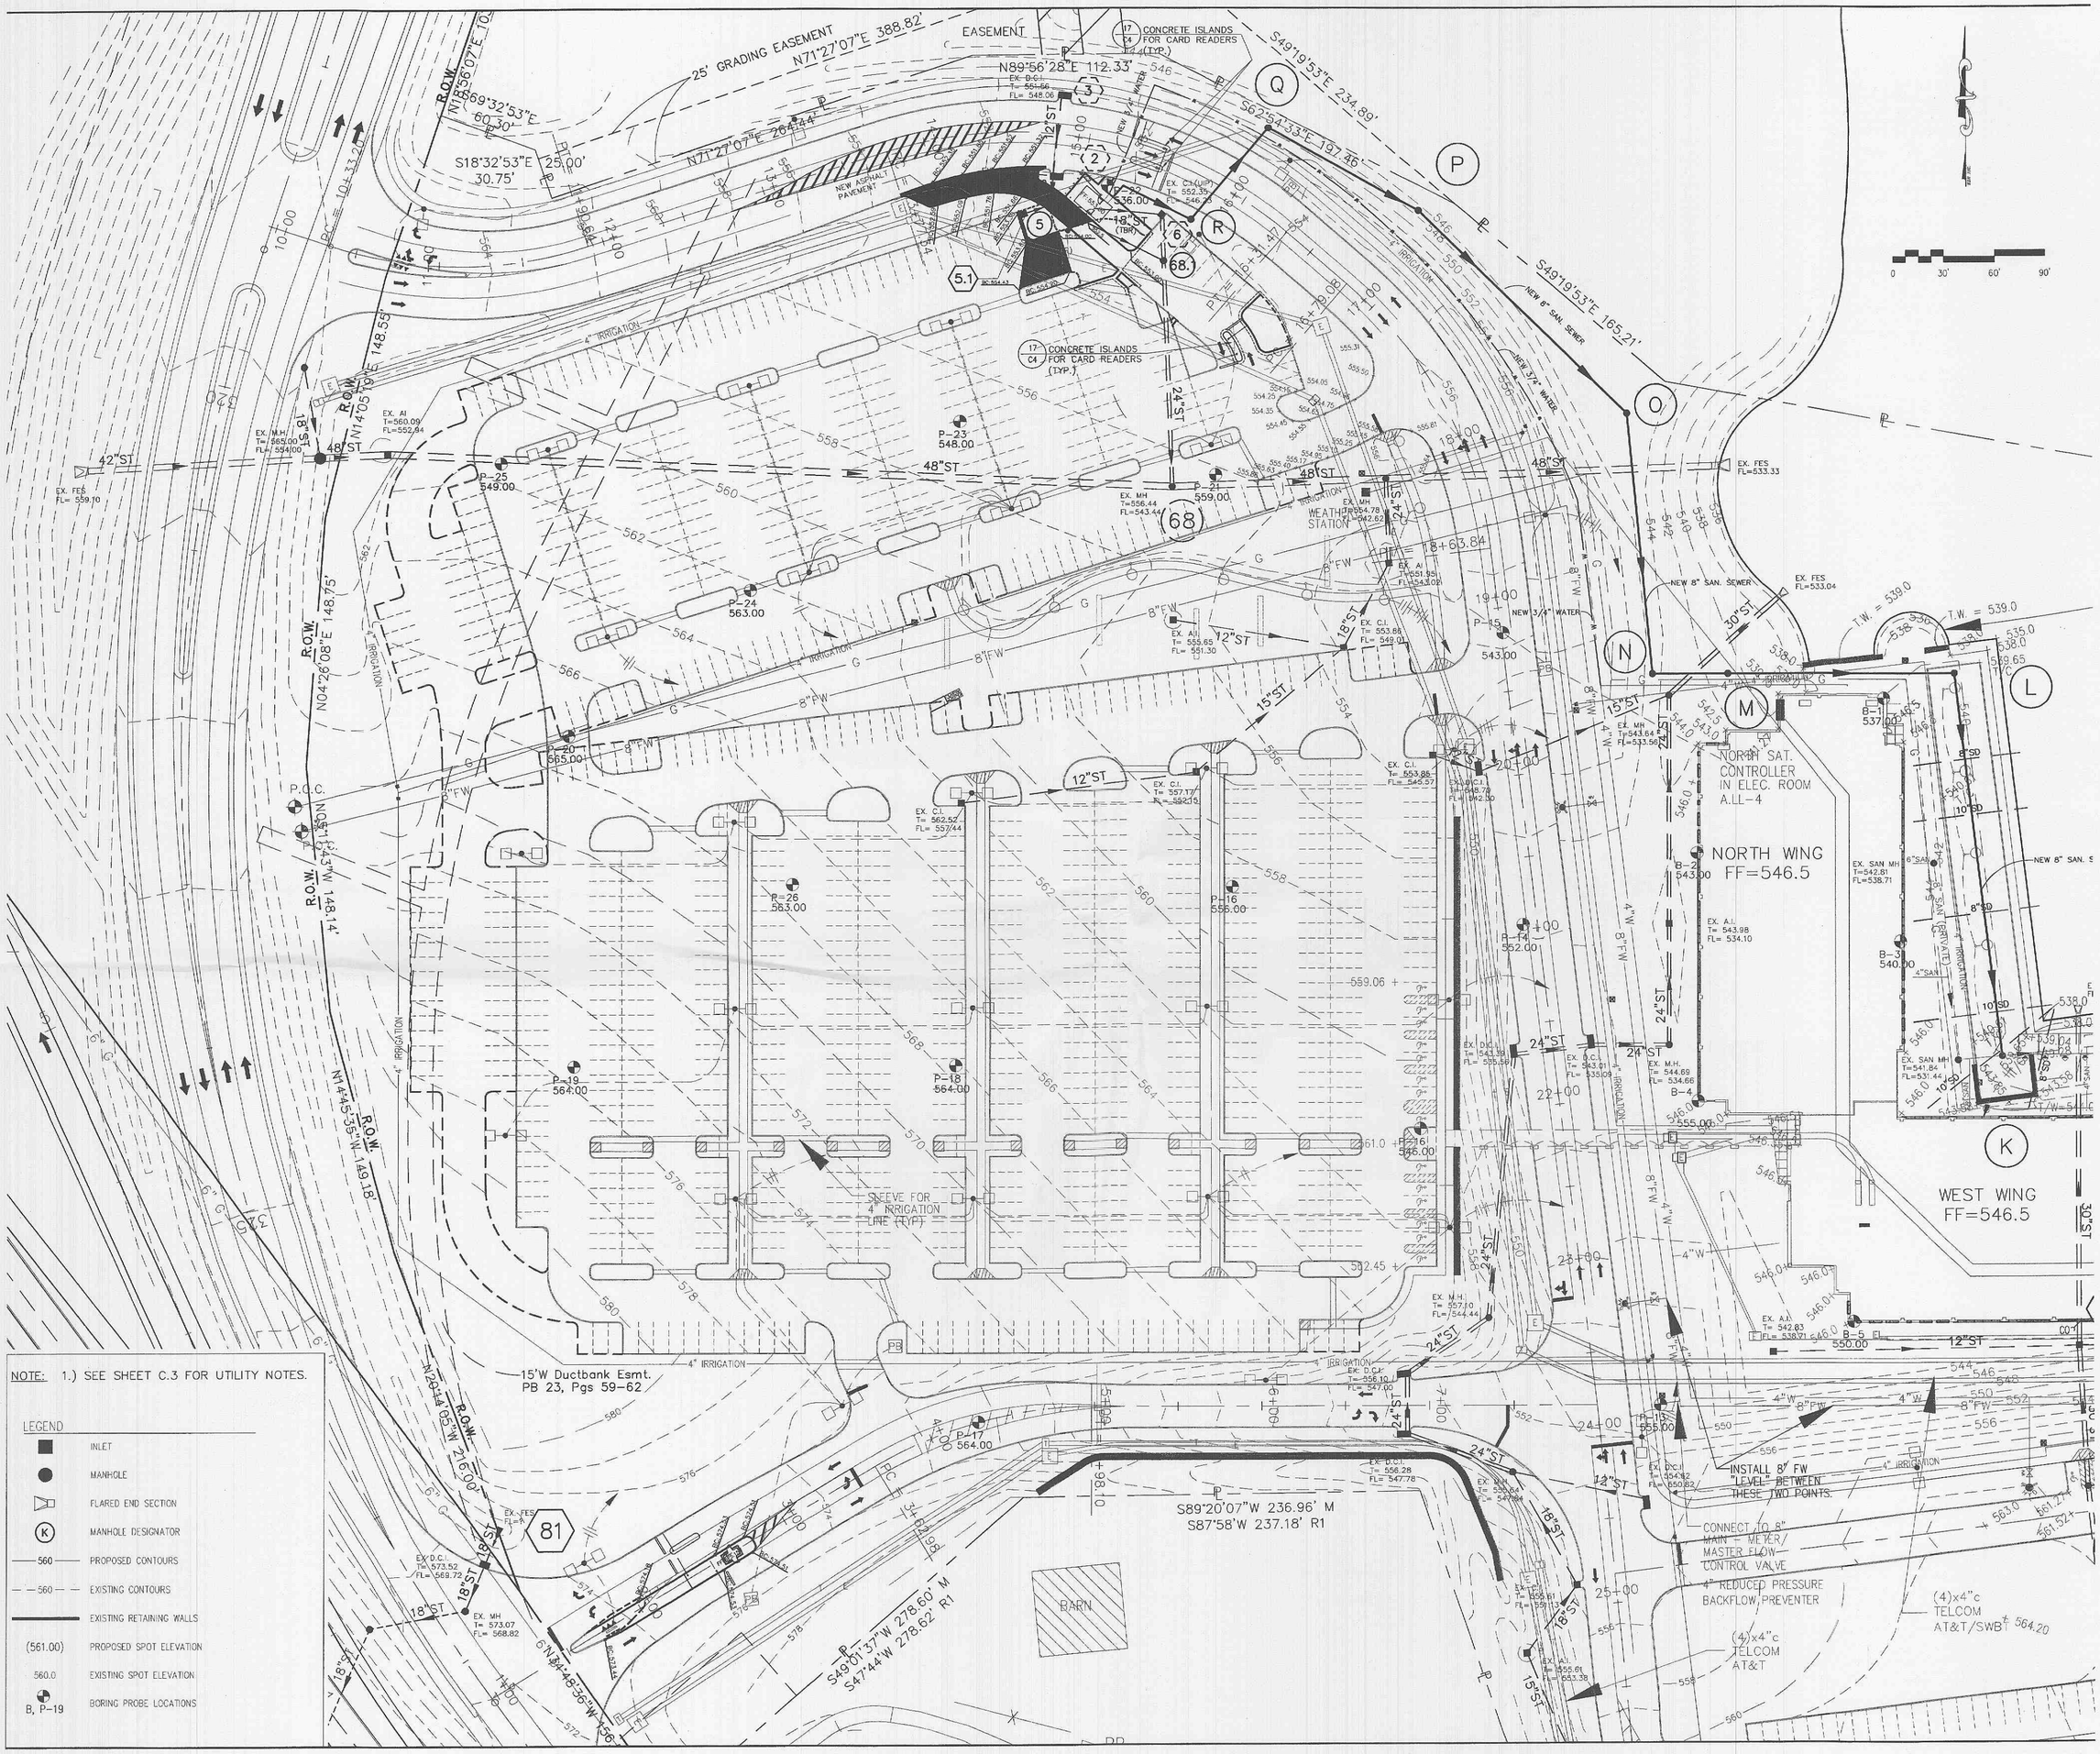

NOTE: 1.) SEE SHEET C.3 FOR UTILITY NOTES.

LEGEND

■	INLET
●	MANHOLE
▷	FLARED END SECTION
(K)	MANHOLE DESIGNATOR
—560—	PROPOSED CONTOURS
— —560— —	EXISTING CONTOURS
———	EXISTING RETAINING WALLS
(561.00)	PROPOSED SPOT ELEVATION
560.0	EXISTING SPOT ELEVATION
B, P-19	BORING PROBE LOCATIONS

MasterCard

MASTERCARD
0' Fallon Missouri

Prepared for
MASTERCARD INTERNATIONAL
12115 Lackland Road
St. Louis, MO 63146
Contact Number:

HELLMUTH, OBATA + KASSABAUM, P.C.

N Y C
620 Avenue Of The Americas
New York, New York 10011
T212.741.1200. F212.633.1163.

S T L
211 North Broadway, Suite 600
St. Louis, MO 63102 USA
T314.421.2000. F314.421.6073.

All reproduction & intellectual property rights reserved©2001 HOK

In association with

EDM INCORPORATED
STRUCTURAL, CIVIL, AND MEP ENGINEERS
220 Mansion House Center
St. Louis, MO 63102-1902
T. 314.231.5485 F. 314.231.8167

STATE OF MISSOURI
STEVEN M. SKASIOK
REGISTERED PROFESSIONAL ENGINEER
4-19-02

Issue

#	Date	Description	Drwn	Chk

North

Seal

Key Plan

Date 19 DEC. 2001 Project Code 98-0478-001
Drawn CMB Checked SMS
CAD File 99406C2.DWG

Scale 1"=30'

Original drawing sheet is 45" x 36"-Scale accordingly if reduced

GRADING & UTILITY PLAN

Drawing Number C.2