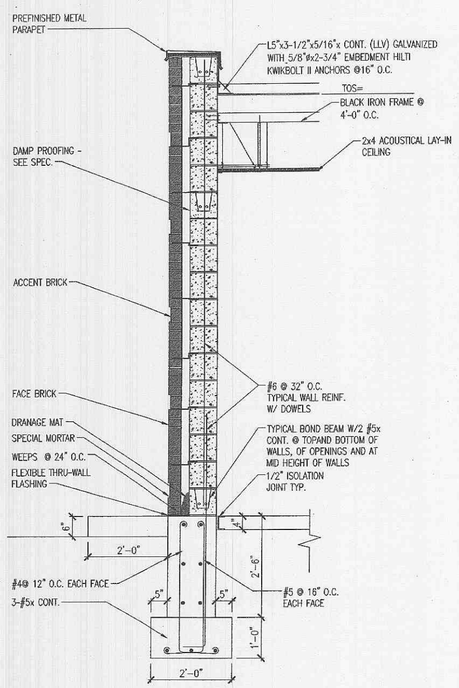

A Section
SCALE: 3/4" = 1'-0"

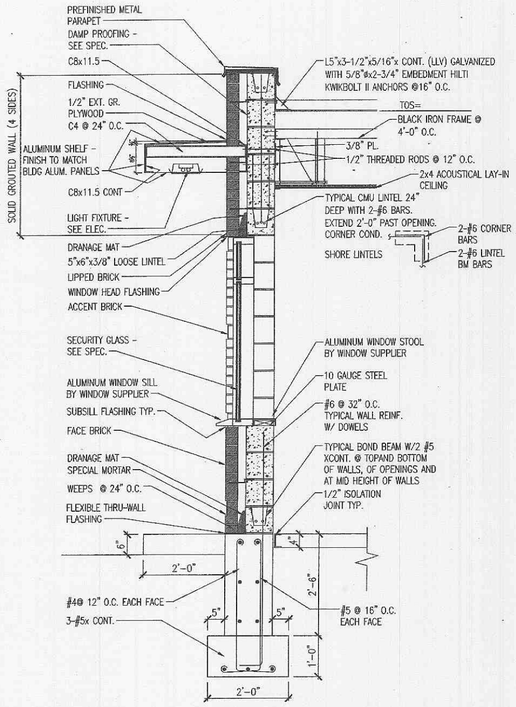

B Section
SCALE: 3/4" = 1'-0"

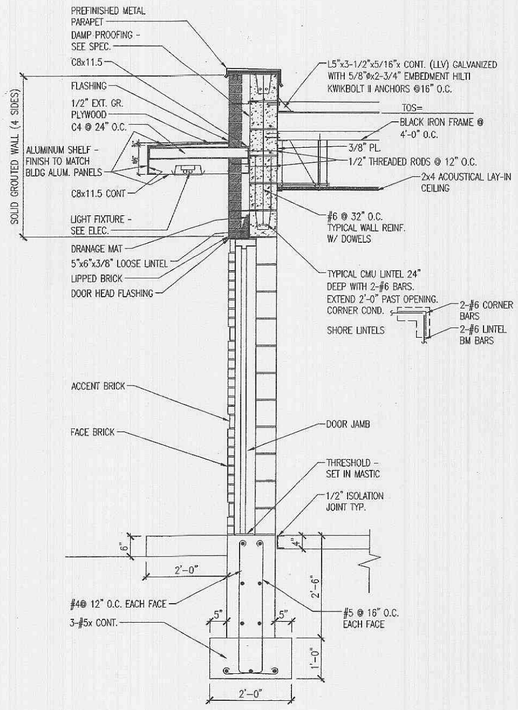

C Section
SCALE: 3/4" = 1'-0"

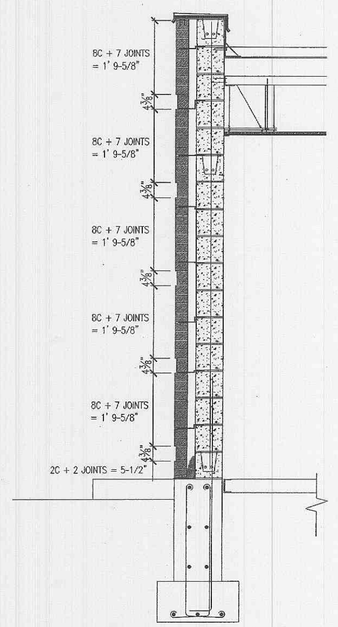

D Section – BRICK COURSING
SCALE: 3/4" = 1'-0"

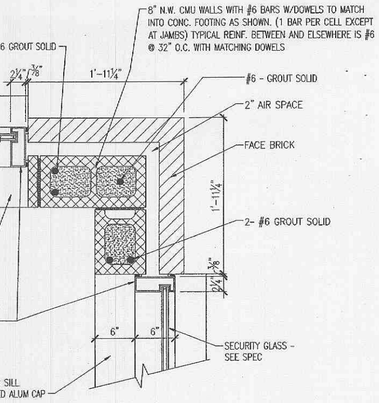

E DETAIL
SCALE: 1-1/2" = 1'-0"

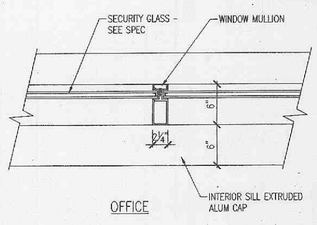

F DETAIL
SCALE: 1-1/2" = 1'-0"

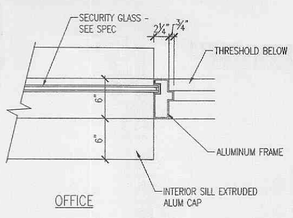

G DETAIL
SCALE: 1-1/2" = 1'-0"

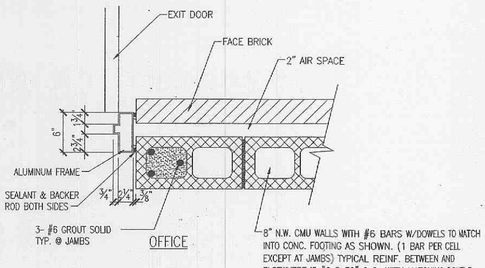

H DETAIL
SCALE: 1-1/2" = 1'-0"

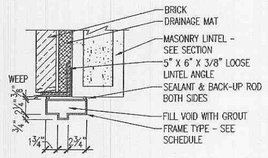

J DOOR HEAD @ EXTERIOR WALL
SCALE: 1-1/2" = 1'-0"

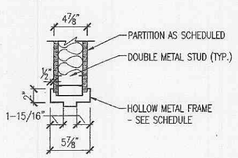

K DOOR HEAD @ GYP. BOARD PARTITION
SCALE: 1-1/2" = 1'-0"

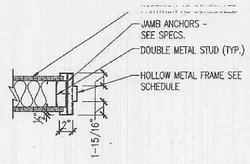

L DOOR JAMB @ GYP. BOARD PARTITION
SCALE: 1-1/2" = 1'-0"

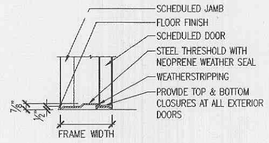

M EXTERIOR THRESHOLD
SCALE: 1-1/2" = 1'-0"

MASTERCARD
O' Fallon Missouri
Prepared for
MASTERCARD INTERNATIONAL
12115 Lackland Road
St. Louis, MO 63146

HELLMUTH, OBATA + KASSABAUM, P.C.
HOK NYC
620 Avenue Of The Americas
New York, New York 10011
T212.741.1200. F212.633.1163.

HOK STL
211 North Broadway, Suite 600
St. Louis, MO 63102 USA
T314.421.2000. F314.421.6073.

All reproduction & intellectual property rights reserved 1999 HOK

In association with
EDM INCORPORATED
STRUCTURE ENGINEERS
220 Mansion House Center
St. Louis, MO 63102-1902
T. 314.231.5485 F. 314.231.8167

Drwn Chk

Issue

#	Date	Description

North

Seal

STATE OF MISSOURI
JOHN RICHARD JACKSON
NUMBER A-5037
REGISTERED ARCHITECT

Key Plan

Date 12-20-01 Project Code 98-0478-001
Drawn AM Checked
CAD File
Scale

Original drawing sheet is 48" x 36"-Scale accordingly if reduced

ELEVATION & SECTION

Drawing Number
A.3