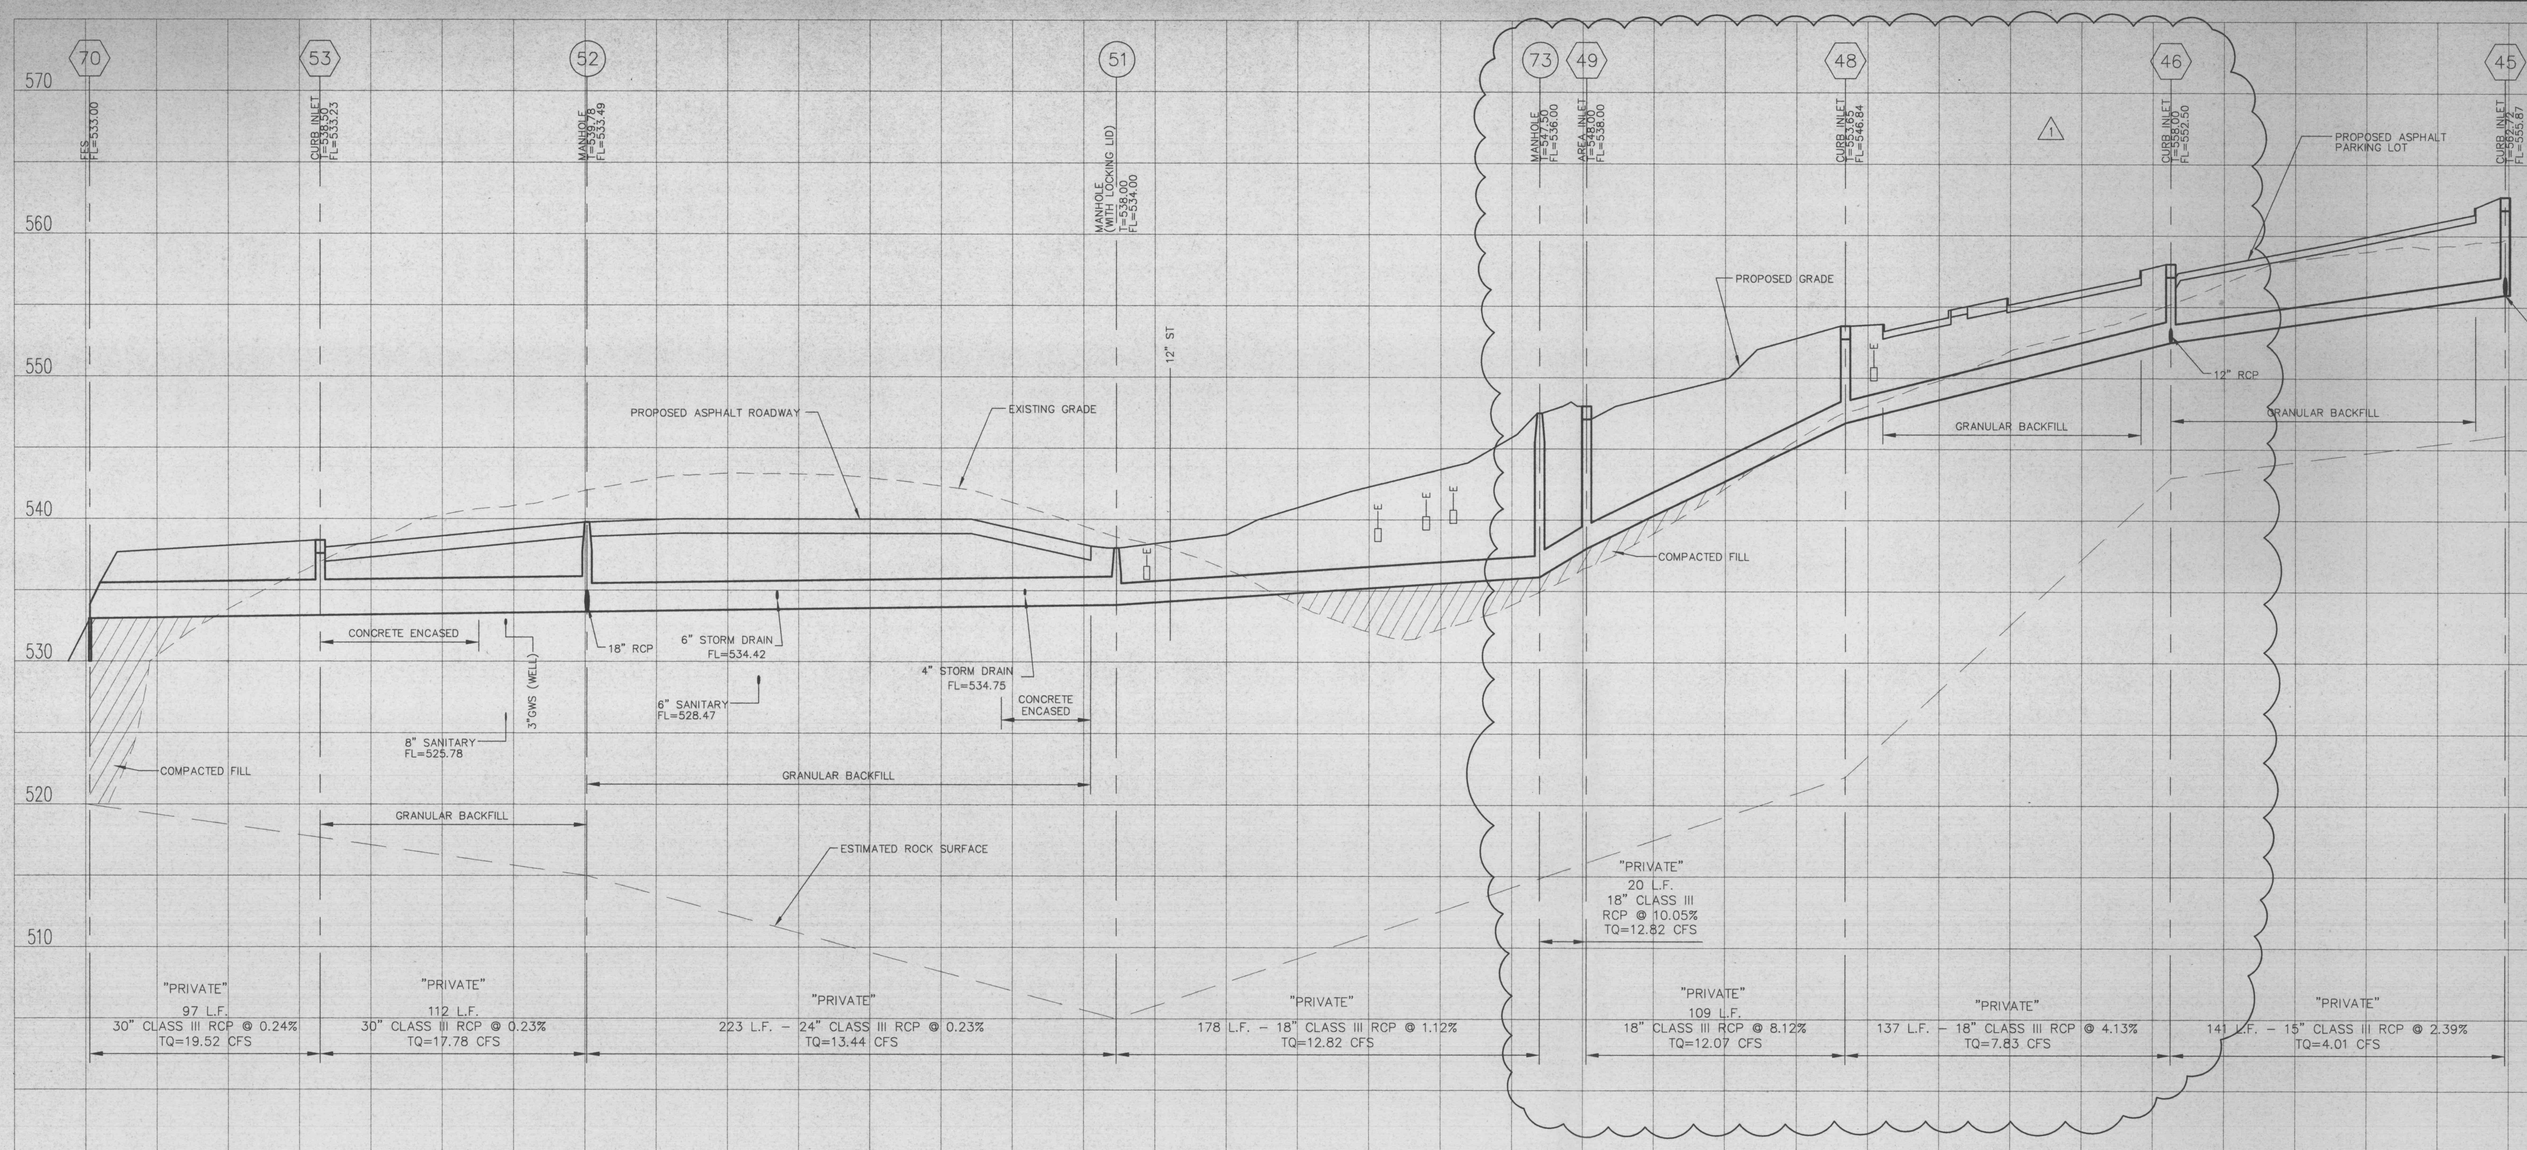

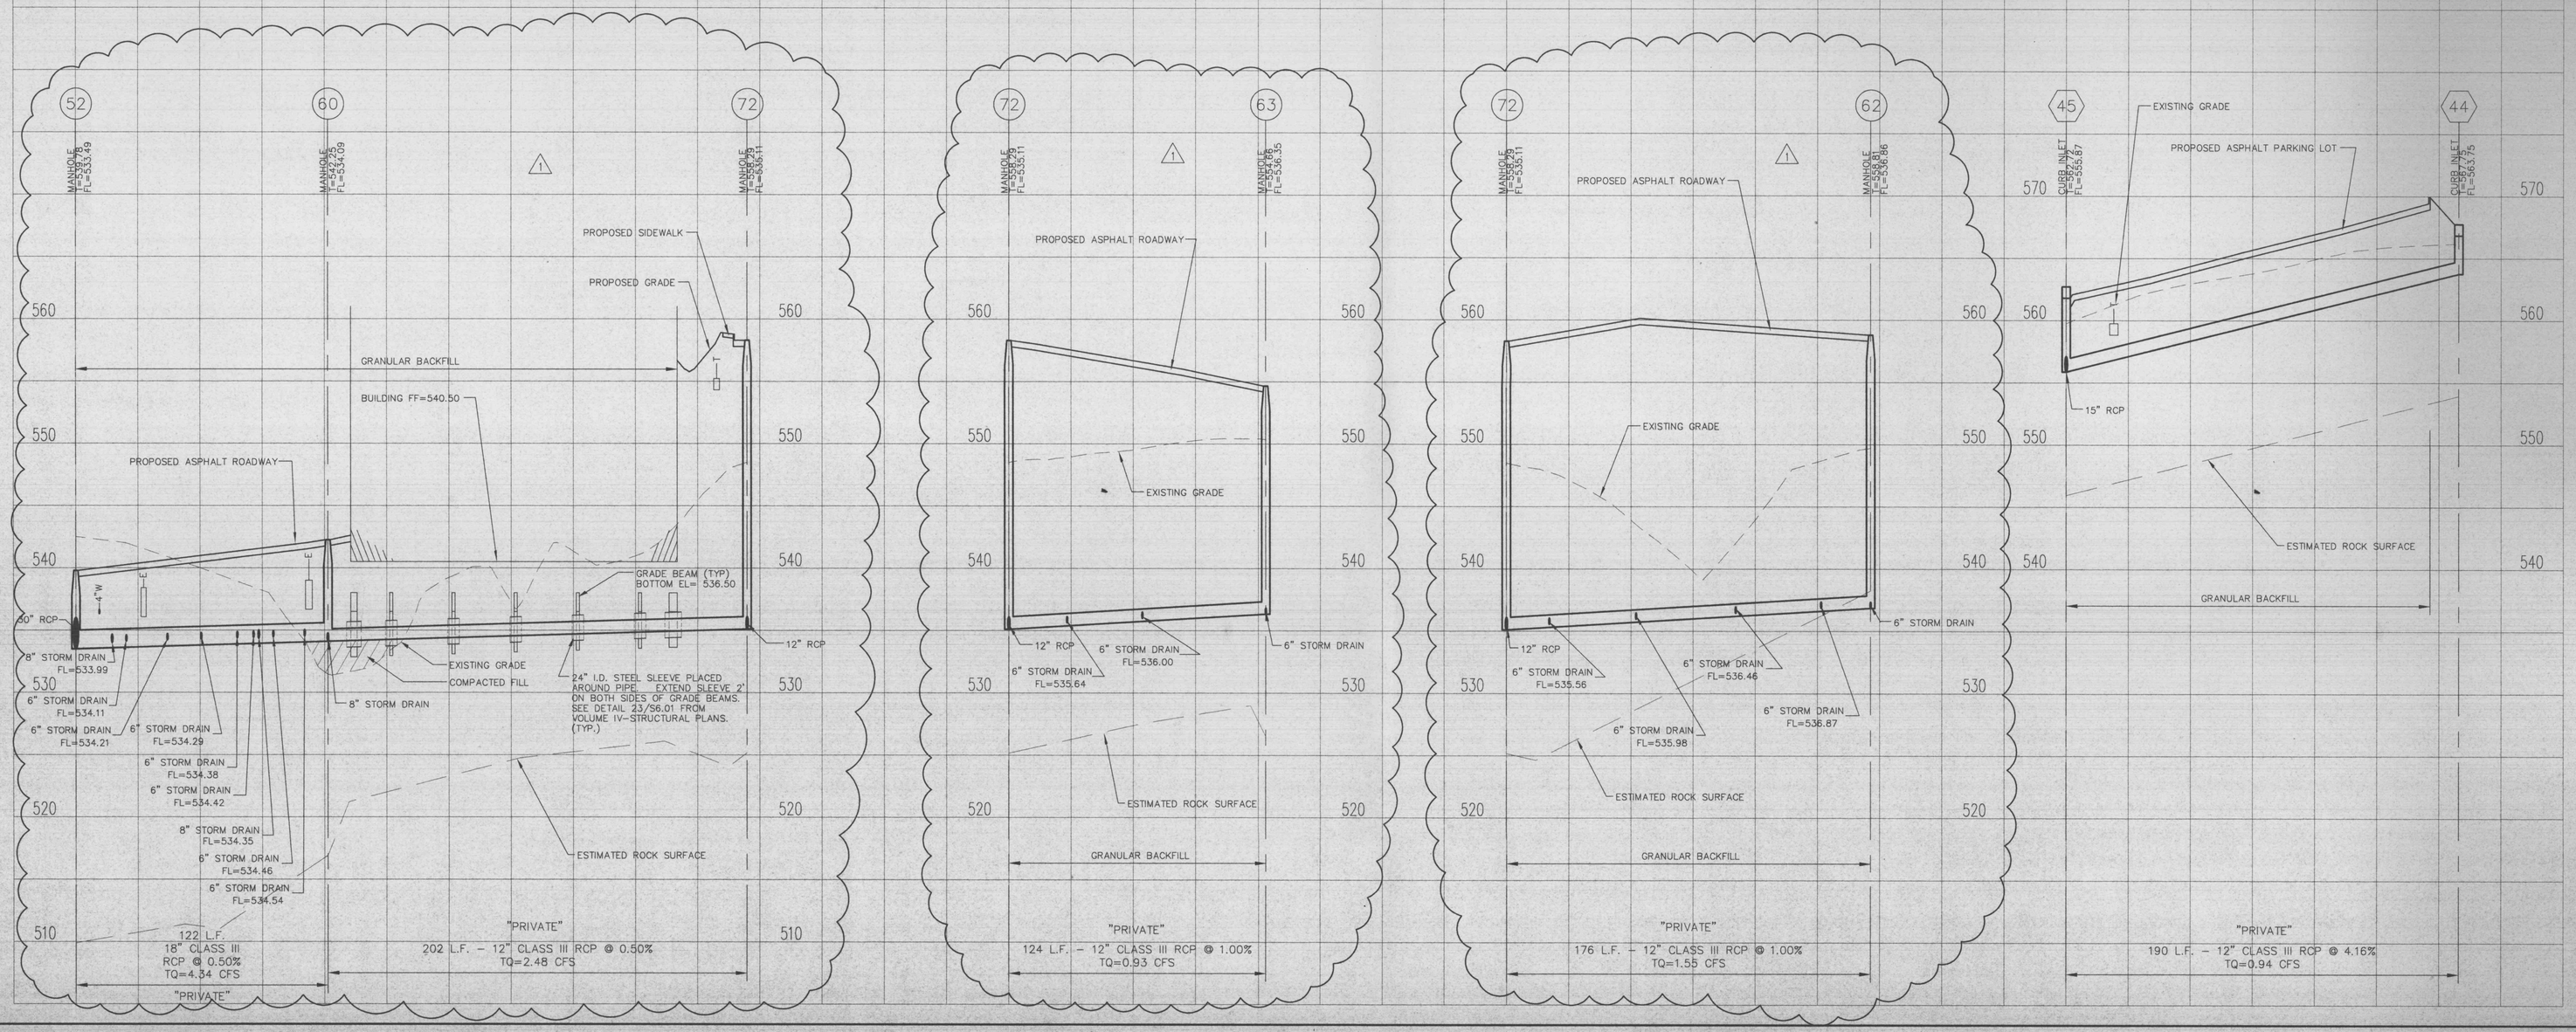

Revisions to
MASTERCARD
O' Fallon Missoouri

Prepared for
MASTERCARD INTERNATIONAL
Client Location

Contact Number:

HELLMUTH, OBATA + KASSABAUM, P.C.

HOK NYC
620 Avenue Of The Americas
New York, New York 10011
T212.741.1200. F212.633.1163.

HOK STL
211 North Broadway, Suite 600
St. Louis, MO 63102 USA
T314.421.2000. F314.421.6073.

All reproduction & intellectual property rights reserved ©1999 HOK

In association with

MAZZETTI & ASSOCIATES
MEP ENGINEERS
530 BUSH STREET
SAN FRANCISCO, CA 94108–3623
T. 415.362.3266 F. 425.362.3267

EDM Incorporated
STRUCTURAL & CIVIL ENGINEERS
220 Mansion House Center
St. Louis, MO 63102–1902
T. 314.231.5485 F. 314.231.8167

CONSULTANT ABC
CONSULTANT ABC

T. ###.###.#### F. ###.###.####

Issue

#	Date	Description	Drwn	Chk
1	8-31-99	ISSUED TO PARIC	CMB	SMS
2	9-9-99	ISSUED TO PARIC	CMB	SMS
3	9-20-99	ISSUED FOR CD'S	CMB	SMS
1	10-5-99	ADDENDUM 3	CMB	SMS

Seal

Key Plan

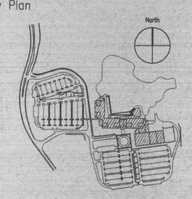

CONSTRUCTION DOCUMENT

Date 20 MAY 99 Project Code
Drawn CMB Checked SMS
CAD File C15-C18.DWG

Scale 1"=30' HORZ.
1"=5' VERT.

Original drawing sheet is 48" x 36"–Scale accordingly if reduced

STORM SEWER PROFILES

Drawing Number C.17