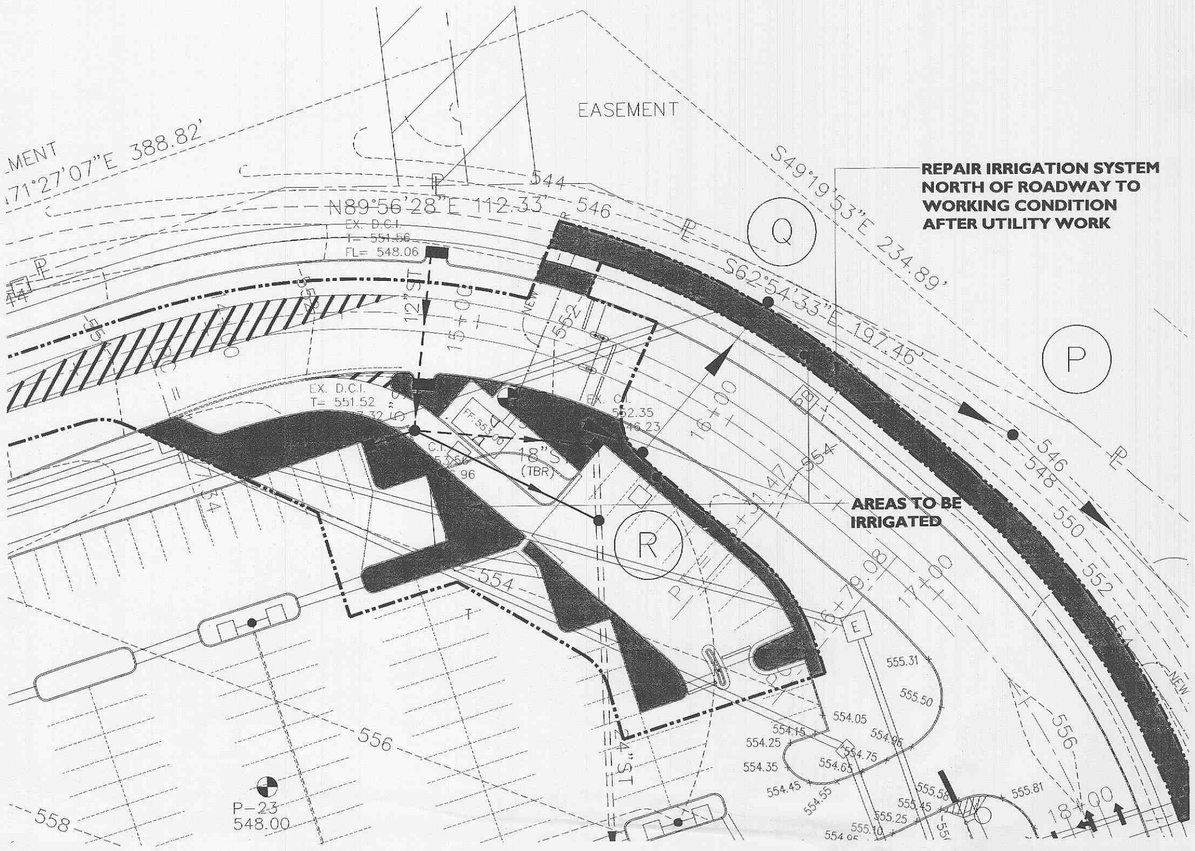

KEY:

—·—·—	LIMIT OF CONSTRUCTION
- - - - -	LIMIT OF IRRIGATION
■	AREAS TO BE IRRIGATED

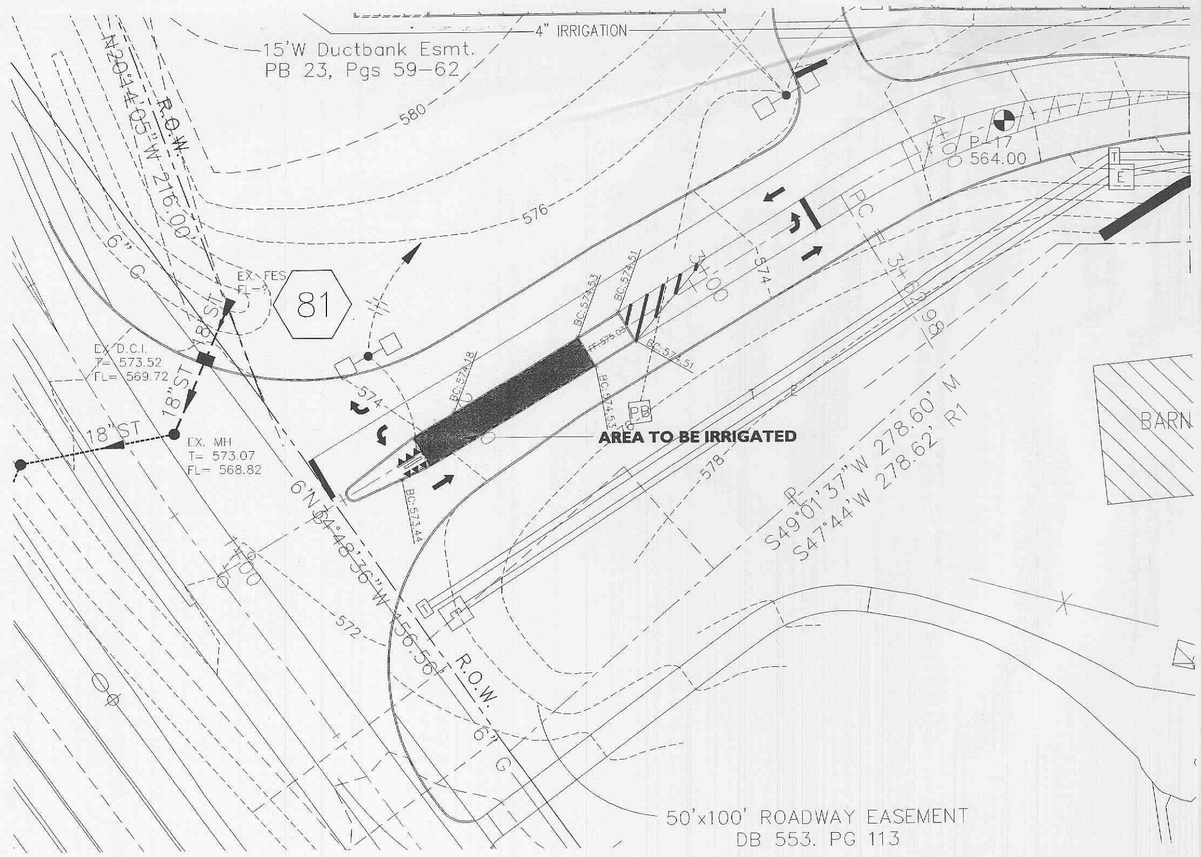

NORTH SCALE: 1" = 20' - 0"

0 20' 40' 80'

Revisions to
MASTERCARD
O' Fallon Missouri

Prepared for
MASTERCARD INTERNATIONAL
Client Location

Contact Number:

HELLMUTH, OBATA + KASSABAUM, P.C.

HOK NYC
620 Avenue Of The Americas
New York, New York 10011
T212.741.1200. F212.633.1163.

HOK STL
211 North Broadway, Suite 600
St. Louis, MO 63102 USA
T314.421.2000. F314.421.6073.

All reproduction & intellectual property rights reserved © 1999 HOK

In association with

EDM Incorporated
STRUCTURAL & CIVIL ENGINEERS
220 Mansion House Center
St. Louis, MO 63102-1902
T. 314.231.5485 F. 314.231.8167

CONSULTANT ABC
CONSULTANT ABC

T. ###.###.#### F. ###.###.####

Issue

#	Date	Description	Drwn	Chk

STATE OF MISSOURI
JOHN S. DAVIDSON
NUMBER A-5037
REGISTERED ARCHITECT

Key Plan

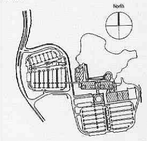

PROGRESS DOCUMENT

Date 20 DEC 01 Project Code 99406
Drawn DLB Checked JSD
CAD File

Scale 1" - 20'-0"

Original drawing sheet is 48" x 36"-Scale accordingly if reduced

IRRIGATION PLAN

Drawing Number
L.2