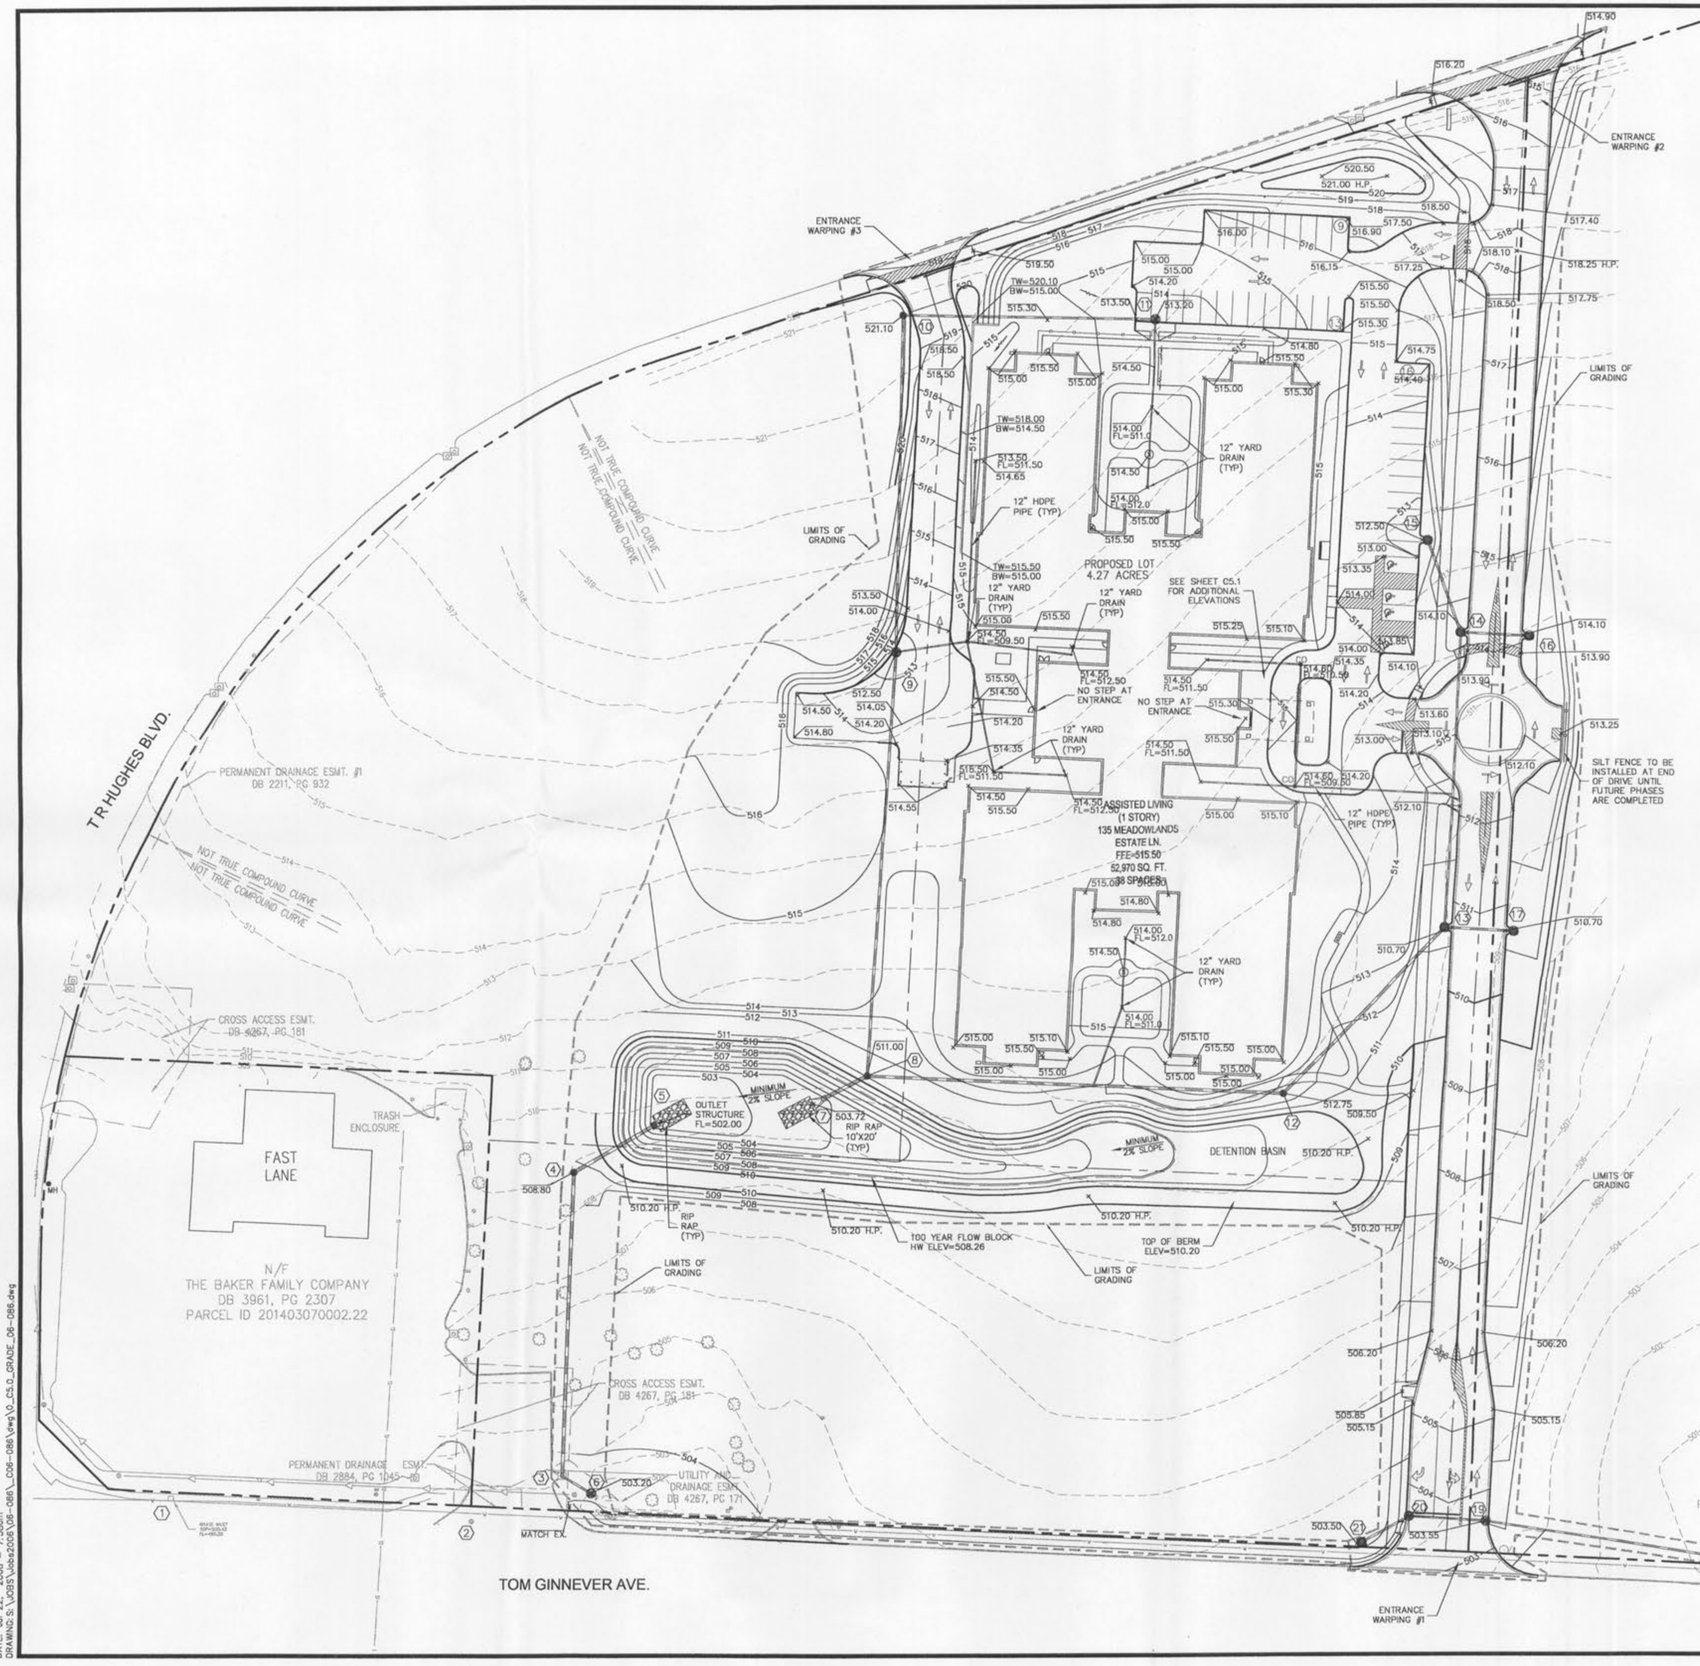

P&Z FILE #2706.04 FEBRUARY 7, 2008

LAYOUT: C5.0
DATE: Jul 22, 2008 - 7:38am
DRAWING S: \JOBS\Jobs\2006\06-086_C06-086 \dwg \C_C5.0_GRADE_06-086.dwg

REVISIONS

	DATE	DESC
1	2/20/08	O' FALLON CITY COMMENTS
2	3/3/08	O' FALLON CITY COMMENTS
3	3/24/08	ARCHITECT, OWNER, & CONTRACTOR COOR.
4	7/22/08	O' FALLON CITY COMMENTS

DEVELOPER/OWNER:
NEW COVENANT HEALTH CARE, LLC
47 CAMBRIAN WAY
ST. CHARLES, MISSOURI 63301

GENERAL CONTRACTOR: TRH COMMERCIAL GROUP

ARCHITECT:
THE LOMANCE GROUP
ARCHITECTS

THE PROFESSIONAL WHOSE SIGNATURE AND PERSONAL SEAL APPEAR HEREON ASSUMES RESPONSIBILITY ONLY FOR WHAT APPEARS ON THIS PAGE, AND DISCLAIMS RESPONSIBILITY FOR ANY ADDITIONS OR ALTERATIONS TO THESE PLANS, SPECIFICATIONS, ESTIMATES, REPORTS, OR OTHER DOCUMENTS OR INSTRUMENTS NOT SEALED BY THE UNDERSIGNED PROFESSIONAL RELATING TO, OR INTENDED TO BE USED FOR, ANY PART OR PARTS OF THE PROJECT TO WHICH THIS PAGE REFERS.

SEAL: STATE OF MISSOURI JOHN RUSSELL ROBERTS NUMBER PE-2003017146 PROFESSIONAL ENGINEER

MEADOWLANDS
TOM GINNEVER AVE.
O' FALLON, MISSOURI 63366

GRADING PLAN

planning • engineering • surveying • landscape architecture
Cole and ASSOCIATES INCORPORATED
1243 tom ginnever avenue
o' fallon, missouri 63366
p: 636-978-7508 f: 636-978-7509

DESIGNED BY	BC
DRAWN BY	LM
CHECKED BY	JR
DATE	12/14/07
Job Number	06-086
Sheet Number	C5.0