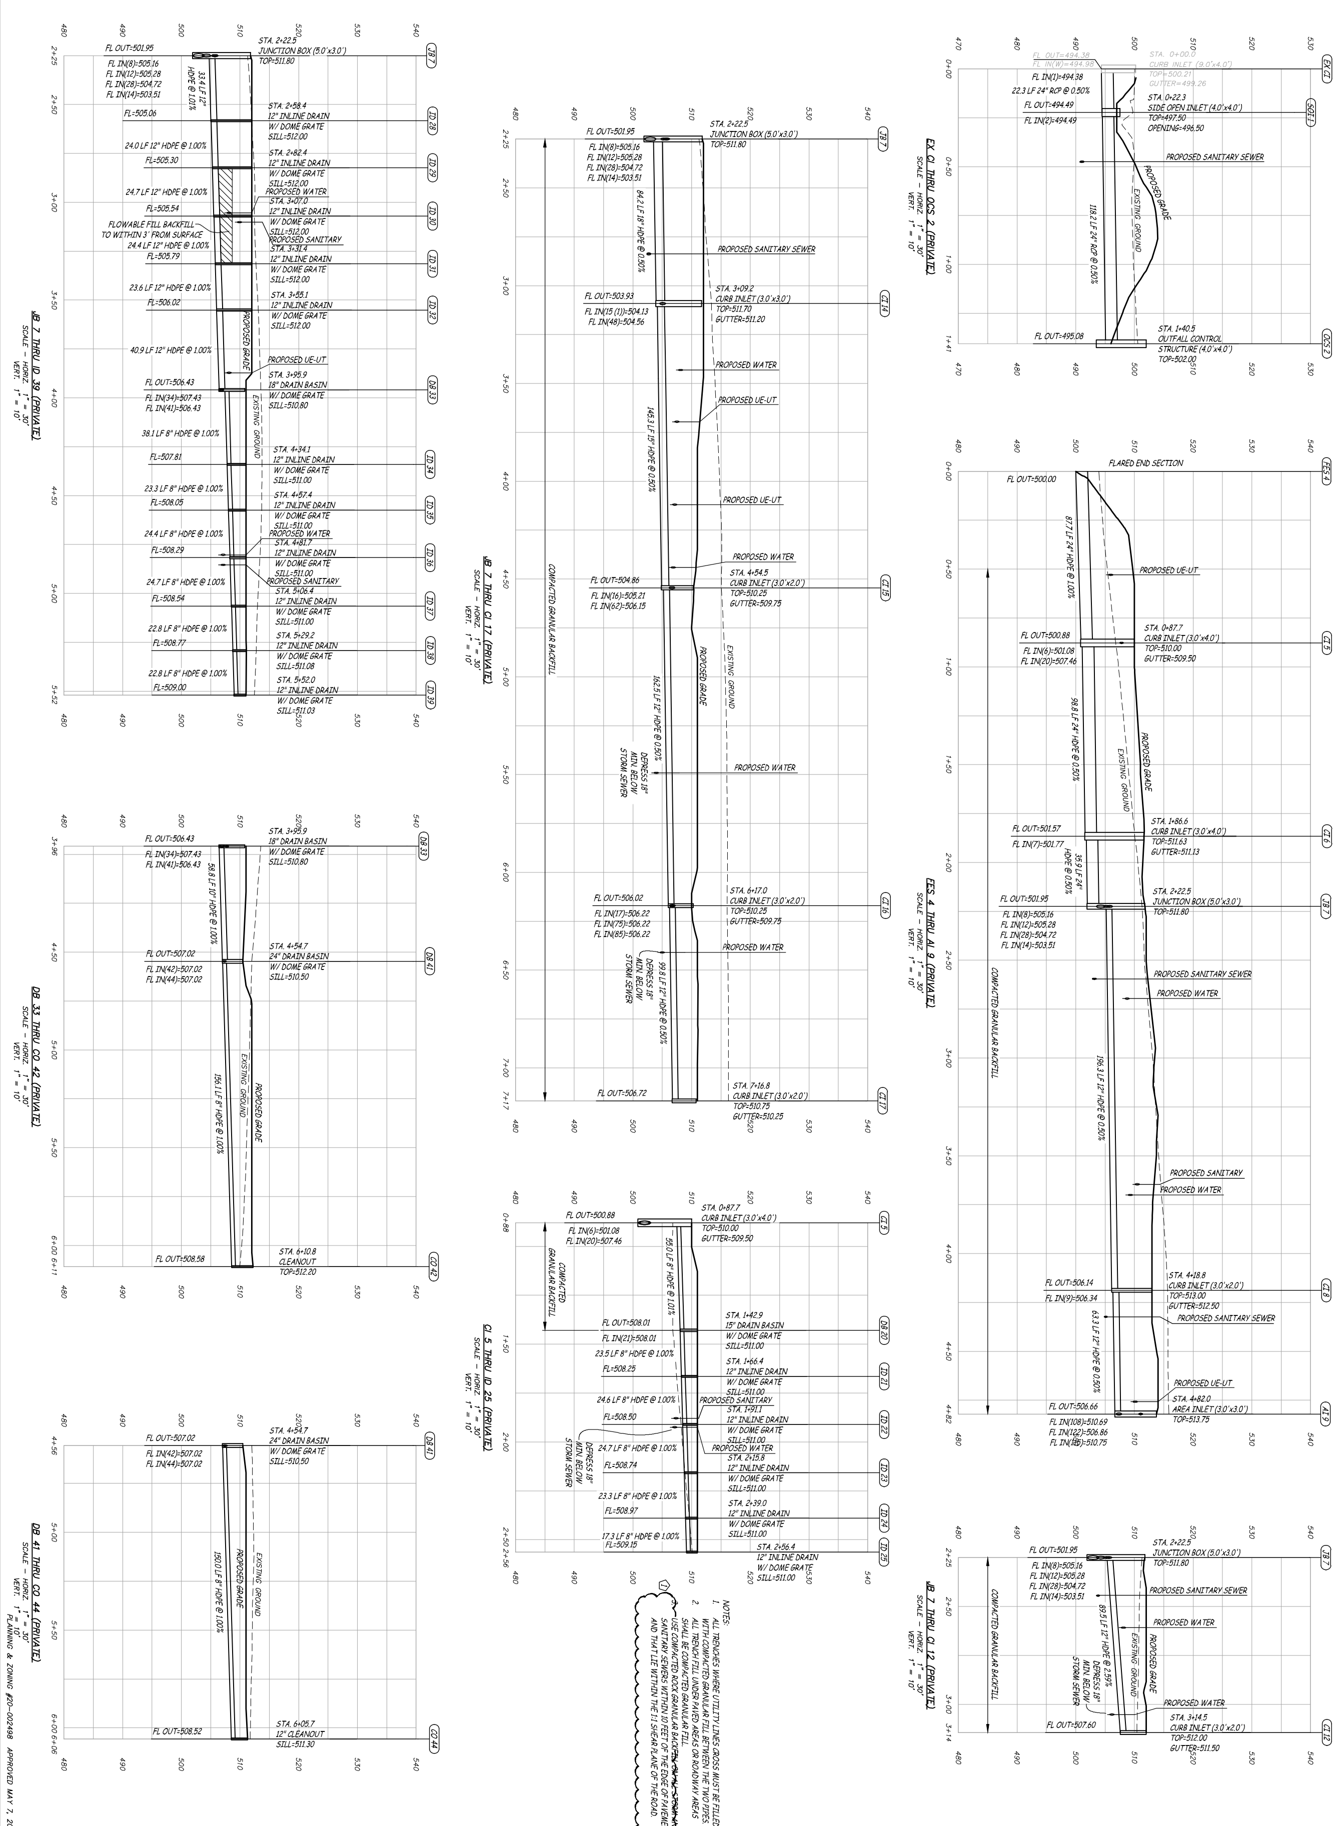

NOTES:
1. ALL TRENCHES WHERE UTILITY LINES CROSS MUST BE FILLED WITH COMPACTED GRANULAR FILL BETWEEN THE TWO PIPES.
2. ALL TRENCHES UNDER PAVED AREAS OR ROADWAY AREAS SHALL BE COMPACTED GRANULAR FILL.
USE COMPACTED ROCK GRANULAR BACKFILL ON ALL STORM AND SANITARY SEWERS WITHIN 10 FEET OF THE EDGE OF PAVEMENT AND THAT LIE WITHIN THE 1:1 SHEAR PLANE OF THE ROAD.

PLANNING & ZONING #20-002498 APPROVED MAY 7, 2020

Engineering Surveys & Services
Consulting Engineers, Land Surveyors, and Geoprofessionals
Analytical and Material Laboratories
1113 Fay Street, Columbia, Missouri 65201
573 - 449 - 2646 | www.css-inc.com
Other Offices:
Jefferson City - Sedalia - Wildwood
Missouri Engineering Corporation # 2004005018

MEADOWOOD ESTATES - PHASE I

LOT 1 - MEADOWOOD ESTATES SUBDIVISION
O'FALLON, ST.CHARLES COUNTY, MISSOURI

STATE OF MISSOURI
MATTHEW AARON KRIETE
NUMBER PE-2007002811
PROFESSIONAL ENGINEER
7/14/2020

MATTHEW A. KRIETE
PROFESSIONAL ENGINEER
PE-2007002811

IF ORIGINAL SIGNATURE OR DIGITAL AUTHENTICATION IS NOT PRESENT THIS MEDIA SHOULD NOT BE CONSIDERED A CERTIFIED DOCUMENT.

Date: MAY 22, 2020

Revised	
1	JULY 14, 2020 CITY COMMENTS

Design: KAH Drawn: MJS

STORM SEWER PROFILES

Sheet **C5.01**

ES&S PROJECT NO. 14480