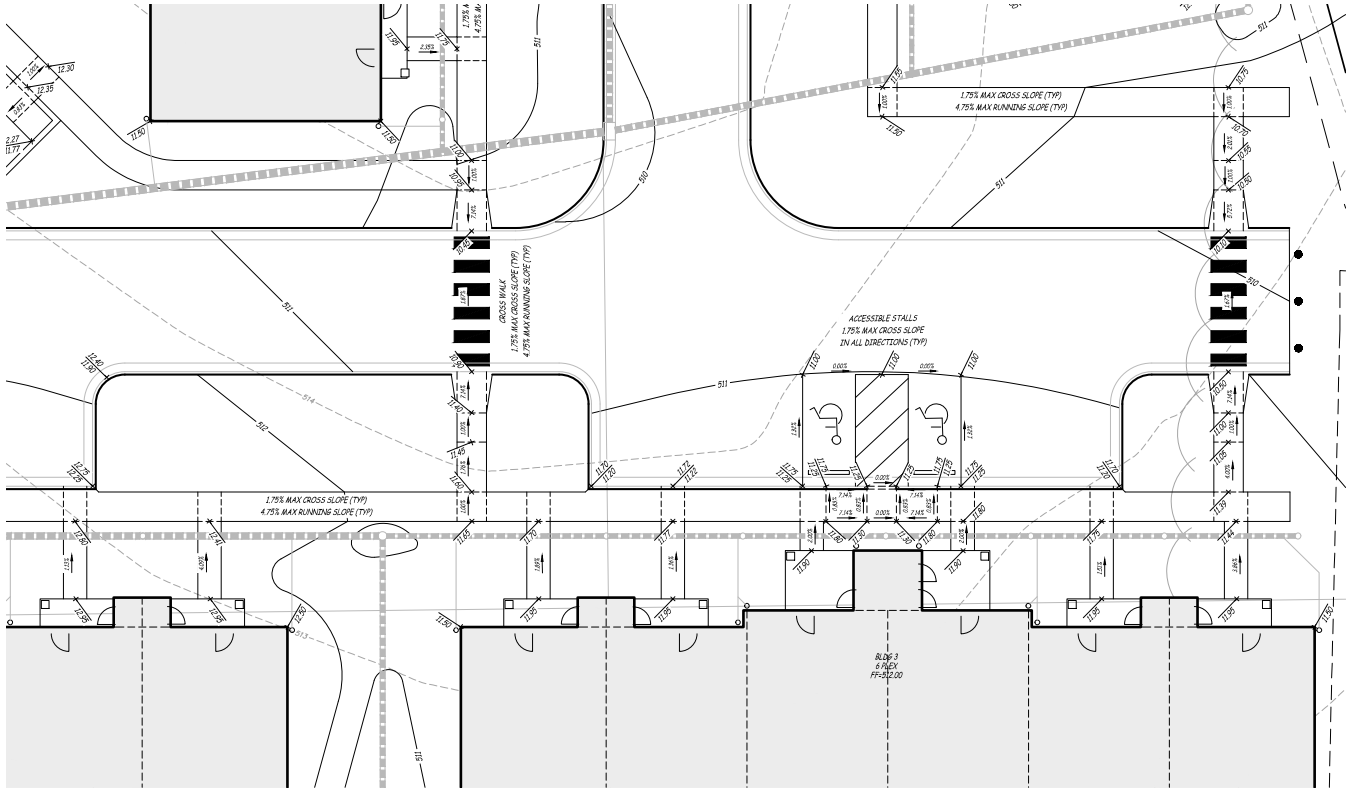

N

0 10 20

SCALE: 1" = 10'

REVISION NOTE:
1. ADDED CONCRETE SIDEWALK SLOPE PERCENTAGES.

PLANNING & ZONING #20-002498 APPROVED MAY 7, 2020

Engineering Surveys & Services
Consulting Engineers, Land Surveyors, and Geotechnicals
Analytical and Material Laboratories
1113 Fay Street, Columbia, Missouri 65201
573 - 449 - 2646 | www.essinc.com
Other Offices:
Jefferson City - Sedalia - Wildwood
Missouri Engineering Corporation # 2004042018

MEADOWOOD ESTATES - PHASE I

LOT 1 - MEADOWOOD ESTATES SUBDIVISION
O'FALLON, ST. CHARLES COUNTY, MISSOURI

7/24/2020

STATE OF MISSOURI
MATTHEW AARON KRETE
NUMBER
PE-2007002811
PROFESSIONAL ENGINEER

MATTHEW A. KRETE
PROFESSIONAL ENGINEER
PE-2007002811

IF ORIGINAL SIGNATURE OR DIGITAL AUTHENTICATION IS NOT PRESENT THIS MEDIA SHOULD NOT BE CONSIDERED A CERTIFIED DOCUMENT.

Date
MAY 22, 2020

Revised	
1	JULY 14, 2020
	CITY COMMENTS

Design: KAH Drawn: MJS

ACCESSIBILITY PLAN

Sheet
C8.06

ES&S PROJECT NO. 14480

J:\CIVIL\PROJ\DRAWINGS\CITY OF FAIRVIEW\14480 SITE PLAN\SHEET 7/24/2020