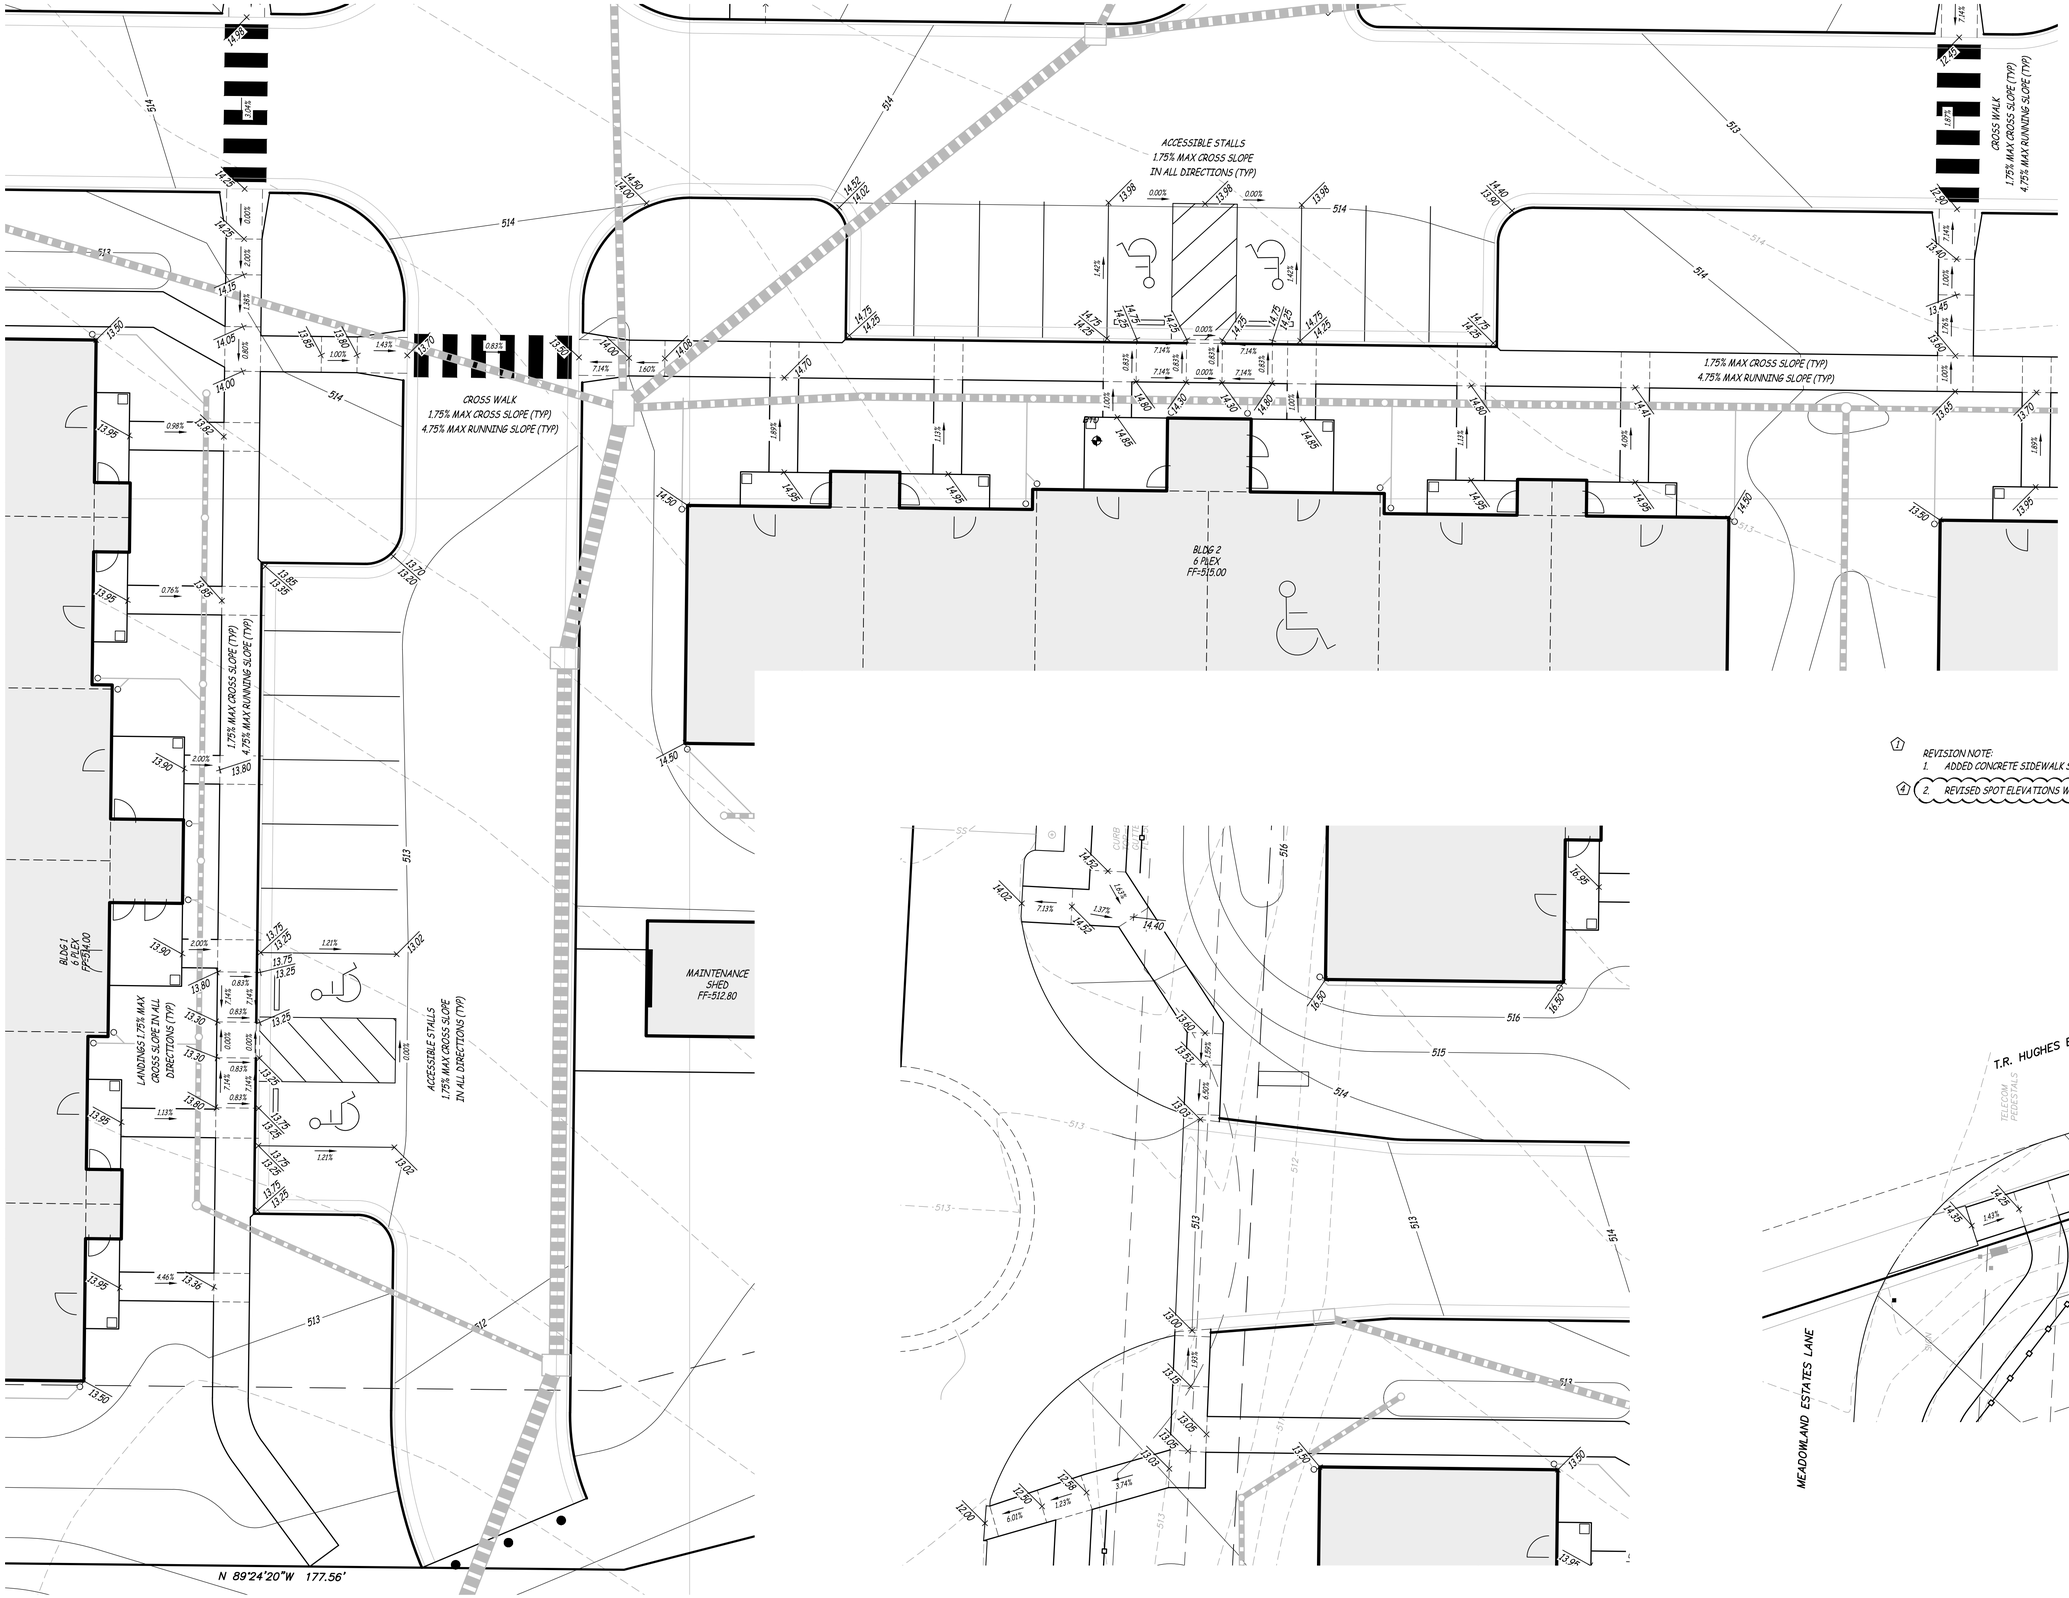

REVISION NOTE:
1. ADDED CONCRETE SIDEWALK SLOPE PERCENTAGES.
2. REVISED SPOT ELEVATIONS WITH SITE GRADING.

PLANNING & ZONING #20-002498 APPROVED MAY 7, 2020

Y:\CURRENTDRAWINGS\JES\14480\14480 SITE PLAN.DWG 11/24/2020

ENGINEERING SURVEYS AND SERVICES Est. 1954

Engineering Surveys & Services
Consulting Engineers, Land Surveyors, and Geoprofessionals
Analytical and Material Laboratories
1113 Fay Street, Columbia, Missouri 65201
573 - 449 - 2646 | www.ess-inc.com
Other Offices:
Jefferson City - Sedalia - Wildwood
Missouri Engineering Corporation # 2004005018

MEADOWOOD ESTATES - PHASE I

LOT 1 - MEADOWOOD ESTATES SUBDIVISION
O'FALLON, ST.CHARLES COUNTY, MISSOURI

11/24/2020
STATE OF MISSOURI
MATTHEW AARON KRIETE
NUMBER
PE-2007002811
PROFESSIONAL ENGINEER

MATTHEW A. KRIETE
PROFESSIONAL ENGINEER
PE-2007002811

IF ORIGINAL SIGNATURE OR DIGITAL AUTHENTICATION IS NOT PRESENT THIS MEDIA SHOULD NOT BE CONSIDERED A CERTIFIED DOCUMENT.

Date
MAY 22, 2020

Revised
1 JULY 14, 2020
CITY COMMENTS
4 NOVEMBER 24, 2020
ESI #4

Design: KAH Drawn: MJS

ACCESSIBILITY PLAN

Sheet
C8.02

ES&S PROJECT NO. 14480