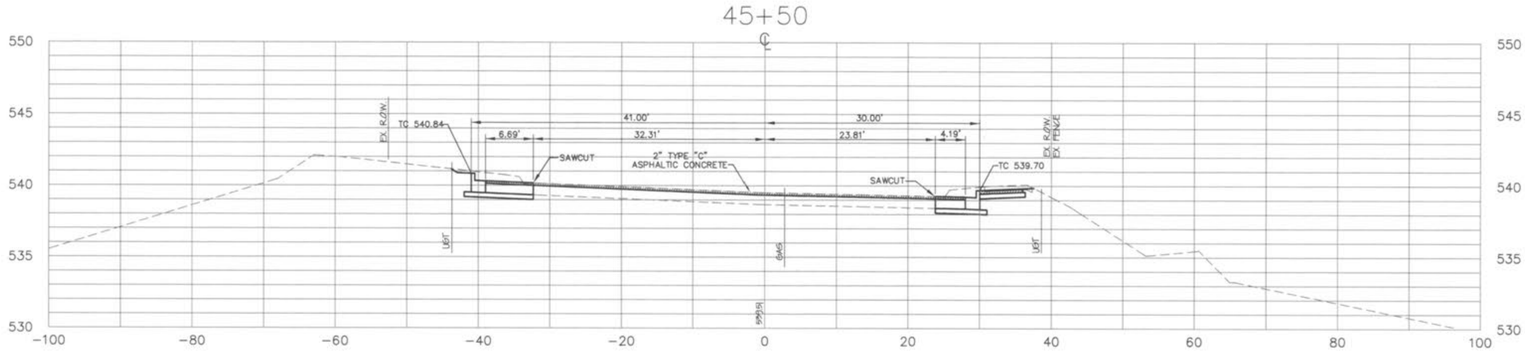

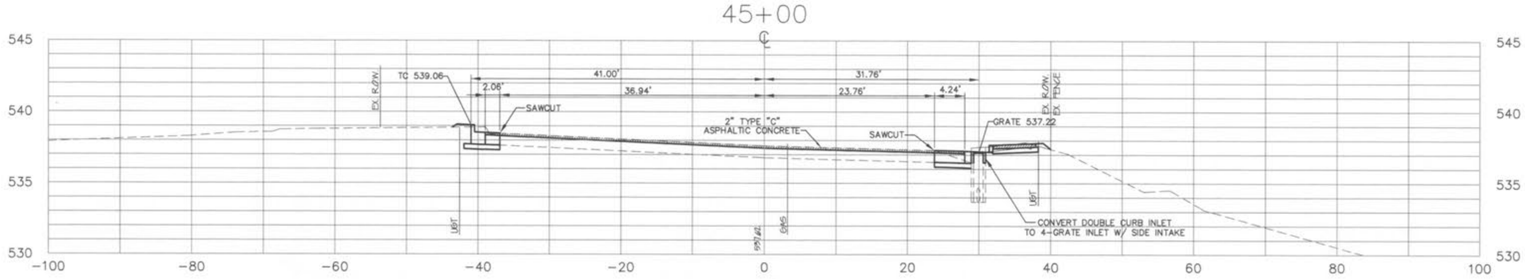

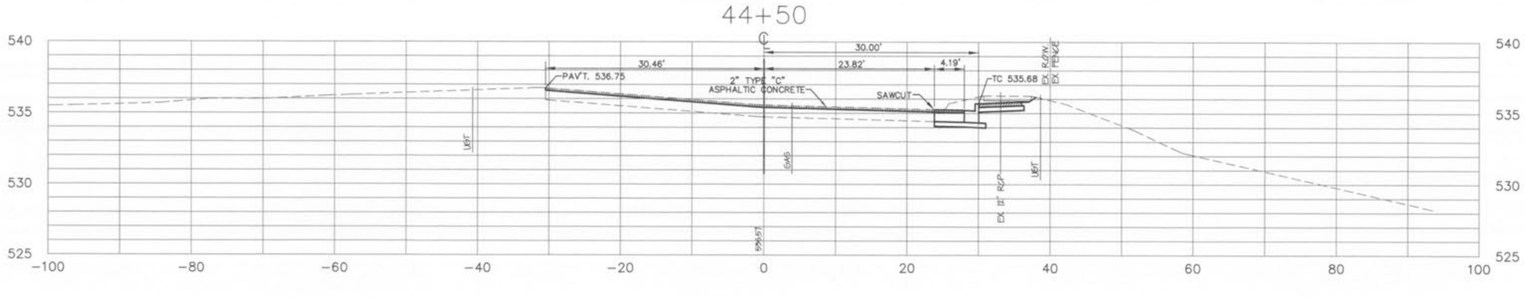

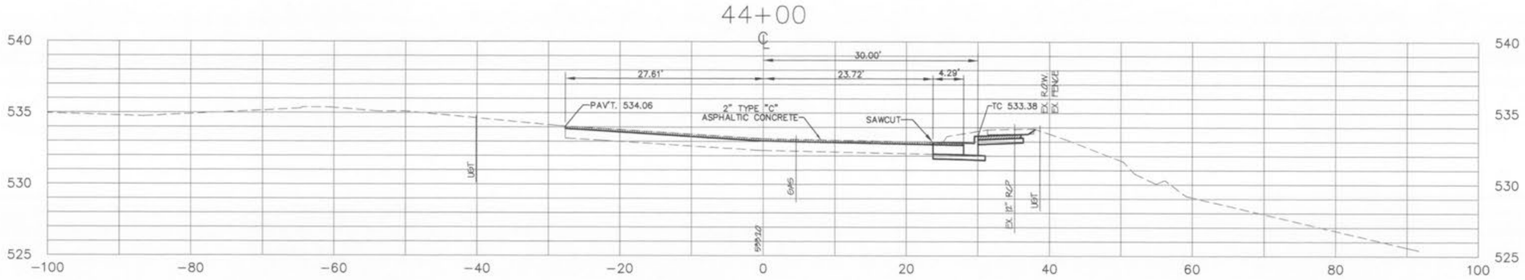

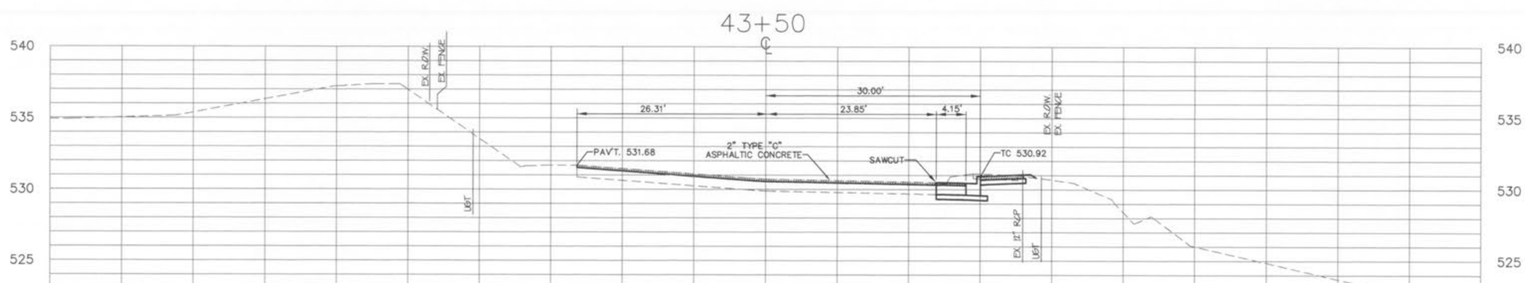

NOTE:
UNDERGROUND UTILITIES HAVE BEEN PLOTTED FROM AVAILABLE INFORMATION AND THERE IS NO GUARANTEE THAT ALL APPROXIMATE AND THEREFORE SHALL BE CONSIDERED UNDERGROUND UTILITIES, EITHER SHOWN OR NOT SHOWN ON THESE PLANS, EXIST WITHIN THE LIMITS OF THE PROJECT AND SHALL BE LOCATED PRIOR TO ANY GRADING OR CONSTRUCTION OF THE IMPROVEMENTS.

NOTE:
MILL 2" OF EXISTING ASPHALT PAVEMENT FROM ALL CROSS SECTIONS

SCALE:
1"=10' HORIZONTAL
1"=5' VERTICAL

DESIGNED: ERB
CHECKED: CDR
DATE: 11/7/03
PROJECT NO.: 00-034

SHEET 17 OF 33

SEAL

DISCLAIMER OF RESPONSIBILITY

CITY OF O'FALLON
COMMUNITY DEVELOPMENT
DESIGN DIVISION
O'FALLON, MISSOURI

MEXICO ROAD LANE ADDITION

ROADWAY SECTIONS