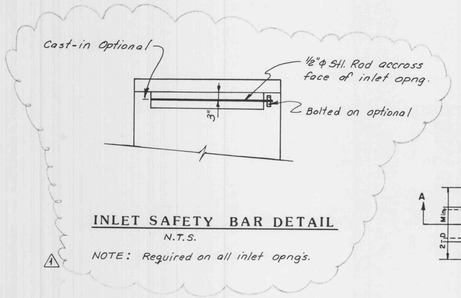

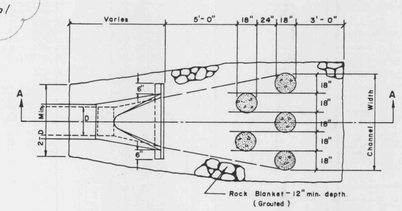

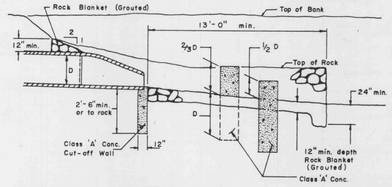

Flared End Section with Energy Dissipator
FOR 12"-24" CULVERTS

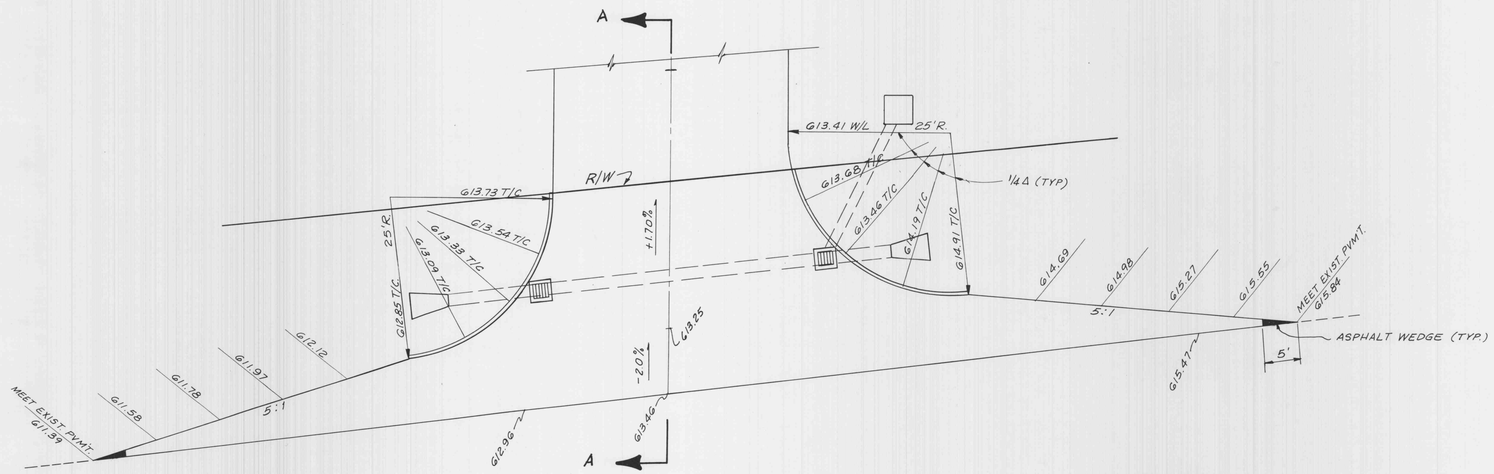

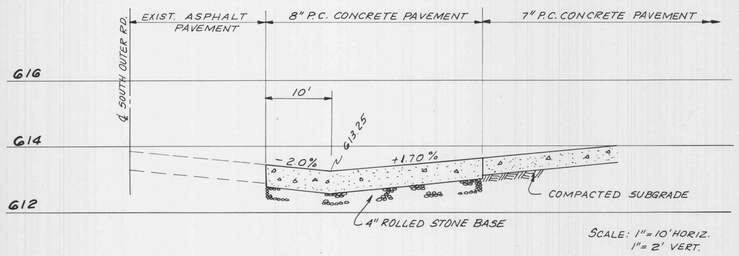

ENTRANCE DETAIL

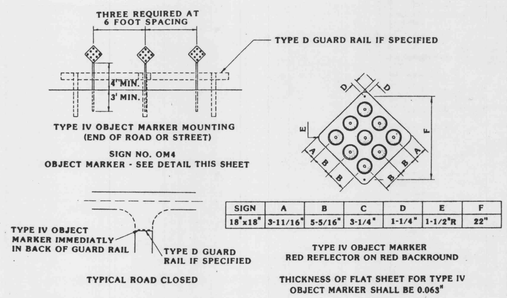

SIGN	A	B	C	D	E	F
18"x18"	3-11/16"	5-5/16"	3-1/4"	1-1/4"	1-1/2"R	22"

BARRICADE DETAIL
N.T.S.

NOT APPROVED FOR CONSTRUCTION