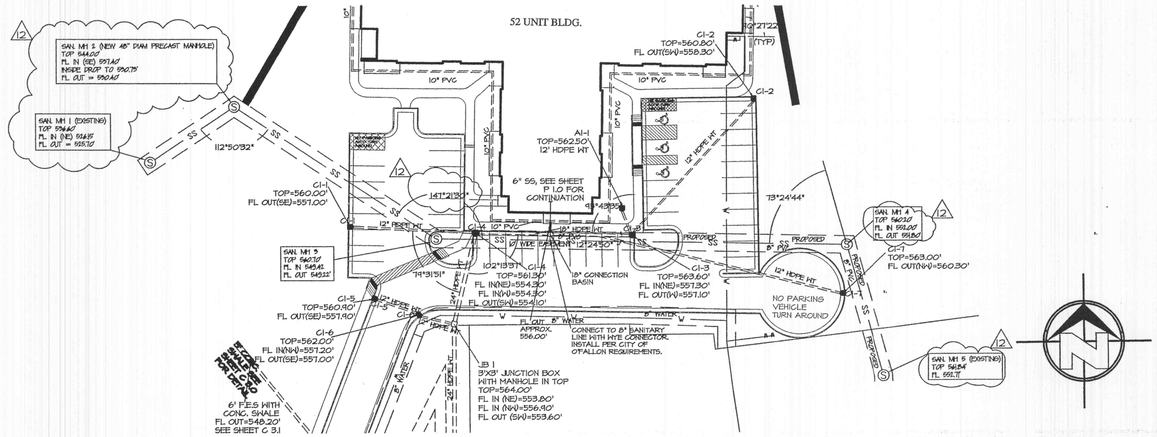

1 SANITARY SEWER PLAN

HORIZONTAL SCALE: 1" = 40'

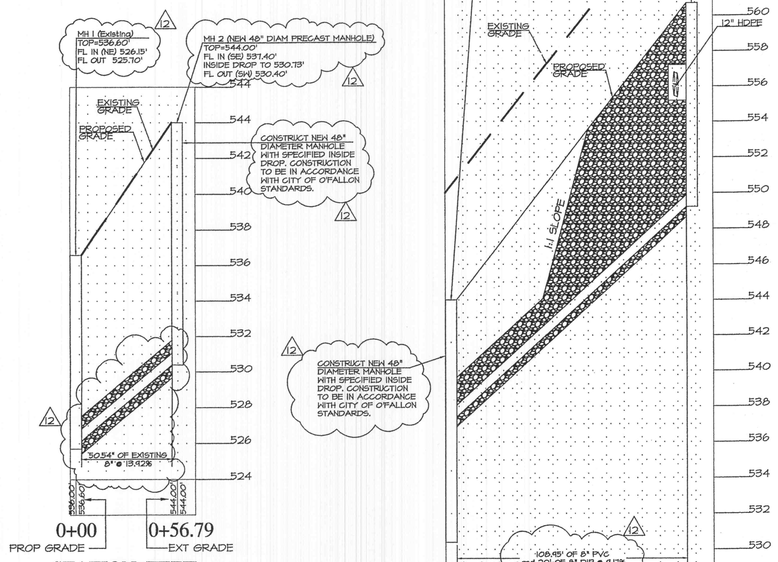

2 SANITARY SEWER PROFILE

HORIZONTAL SCALE: 1" = 40' VERTICAL SCALE: 0.25" = 1'

NOTE:

ALL SANITARY SEWER TRENCHES TO BE BACK FILLED WITH GRANULAR FILL UNDER ALL PAVEMENTS AND WITHIN 1:1 SHEAR PLANE SLOPE OF THE PAVEMENT EDGE. 6

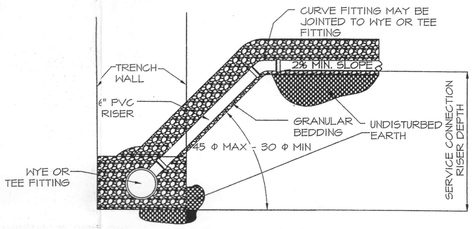

SANITARY SEWER CONNECTION DETAIL

SCALE: 1"=40'

ASI #4

18 SEPT 2006 THHinc
27 OCT 2006 THHinc
07 NOV 2006 THHinc
21 NOV 2006 THHinc

MILL POND APARTMENTS
O'FALLON, MISSOURI

PINNACLE
Civil Engineering, L.L.C.
Seven Oaks Center
3021 Vandiver Drive
Suite 208
Columbia, MO 65201
Phone: 573/256-7200
Fax: 573/256-2947

STATE OF MISSOURI
DARRELL DUANE HARTLEY
NUMBER PE-2002015608
PROFESSIONAL ENGINEER

COPYRIGHT © 2006

1ST ISSUE
09 NOVEMBER 2005

REVISIONS
23 JANUARY 2006
09 FEBRUARY 2006
02 JUNE 2006
07 SEPT 2006 THHinc

SHEET NO.
C 6.2

JOB NO. 2324

SHEET 14 OF 63