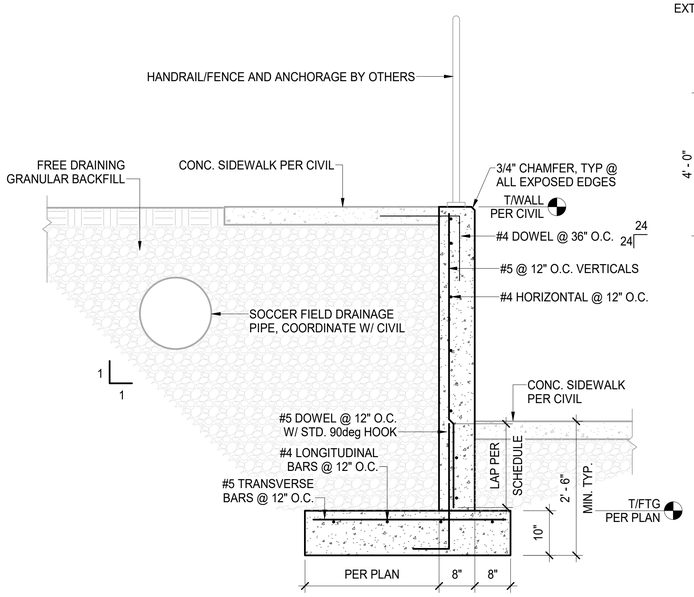

1 S2.2 RETAINING WALL SECTION
N.T.S.

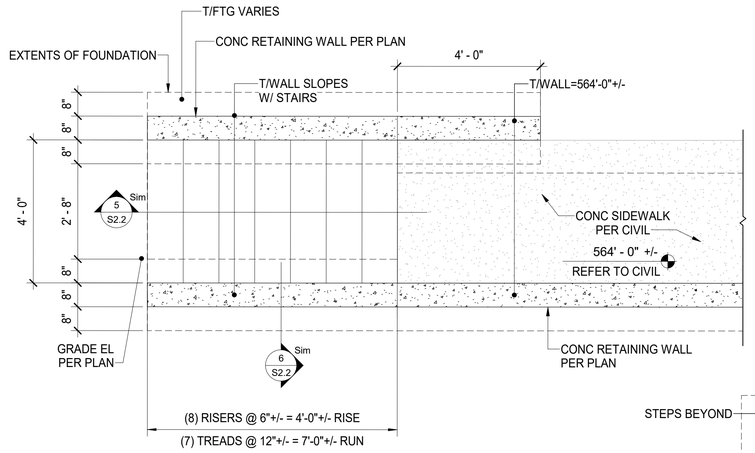

NOTE: RISE AND RUN DIMENSIONS ARE APPROXIMATE AND SHOULD BE COORDINATED W/ CIVIL GRADING PLANS TO PROVIDE FOR APPROPRIATE ELEVATIONS TO MATCH FINISHED GRADE

2 S2.2 WEST STAIR ENLARGED PLAN
N.T.S.

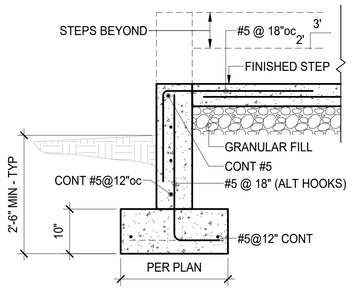

6 S2.2 SECTION @ STAIR
N.T.S.

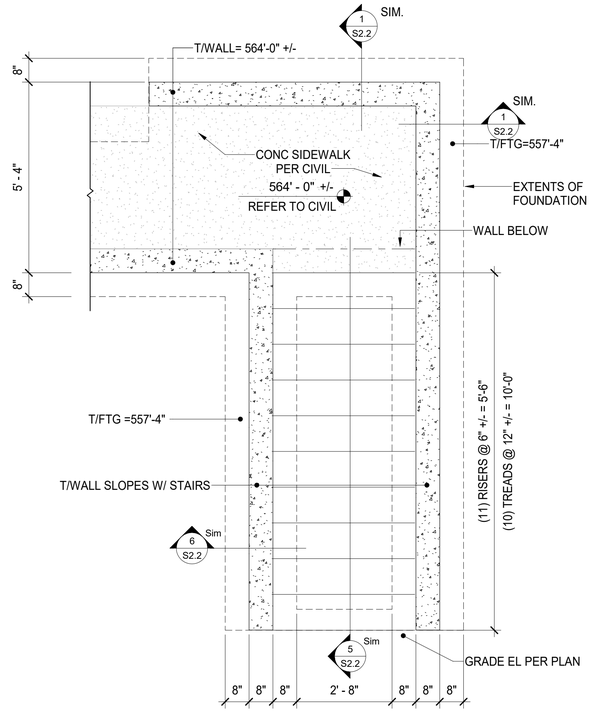

4 S2.2 EAST STAIR ENLARGED PLAN
N.T.S.

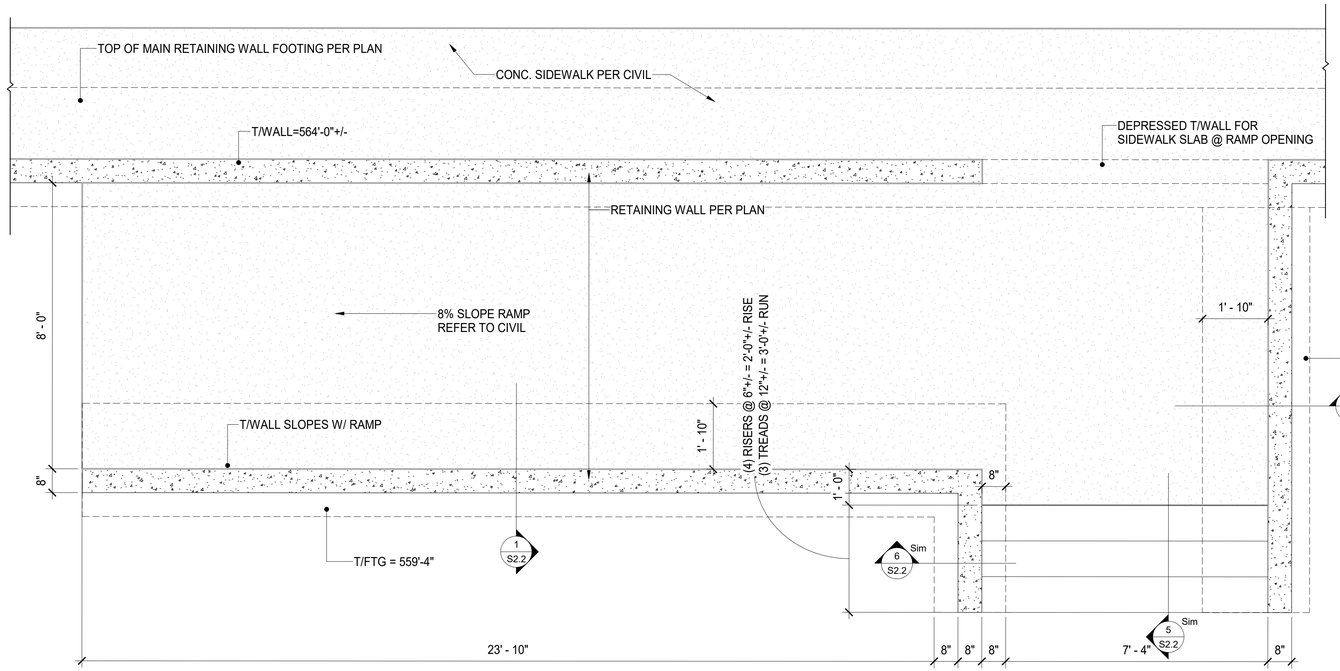

3 S2.2 CENTER STAIR ENLARGED PLAN
N.T.S.

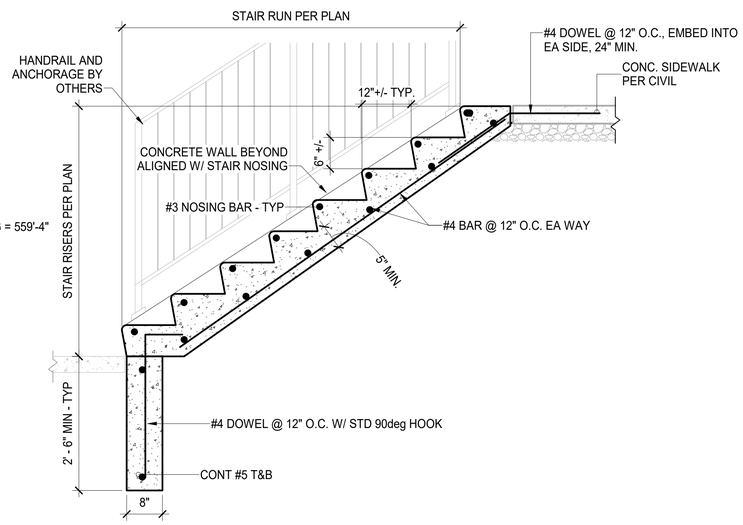

5 S2.2 STAIR SECTION
N.T.S.

St. Louis - Montreal
Ædifica case engineering
mechanical
electrical
plumbing
fire protection
structural
796 Menas Count
St. Louis, MO 63026
T 636. 349.1600
F 636. 349.1730
edificacase.com
CERTIFICATE OF AUTHORITY NO. E-2000155319-D

STATE OF MISSOURI
STEPHEN J. SACCO
NUMBER PE-21871
PROFESSIONAL ENGINEER
6/21/17
STEPHEN SACCO E-21871

MISSOURI RUSH SOCCER CLUB
4160 Ehlmann Rd
St. Peters, MO 63376

MISSOURI RUSH
SOCCER PARK
RETAINING WALL
CALEDONIA DR.
O'FALLON, MO 63368

REVISIONS

No.	Description	Date

ENLARGED PLANS AND SECTIONS

Project #	ZZMR-07-01-2017
Issue Date	6/21/2017
Drawn by	AEM
Checked by	SJS

S2.2

Scale: As indicated