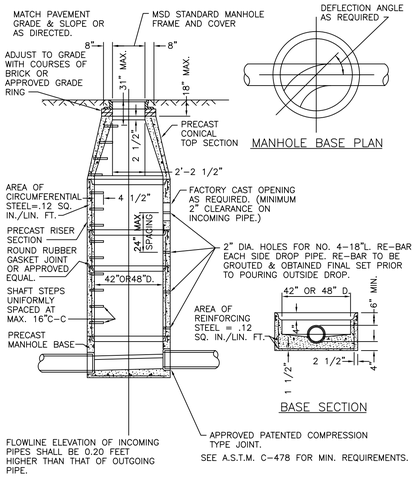

5 STORM MAHNOLE DETAIL

SCALE: N.T.S. REF. DWG. C6.1

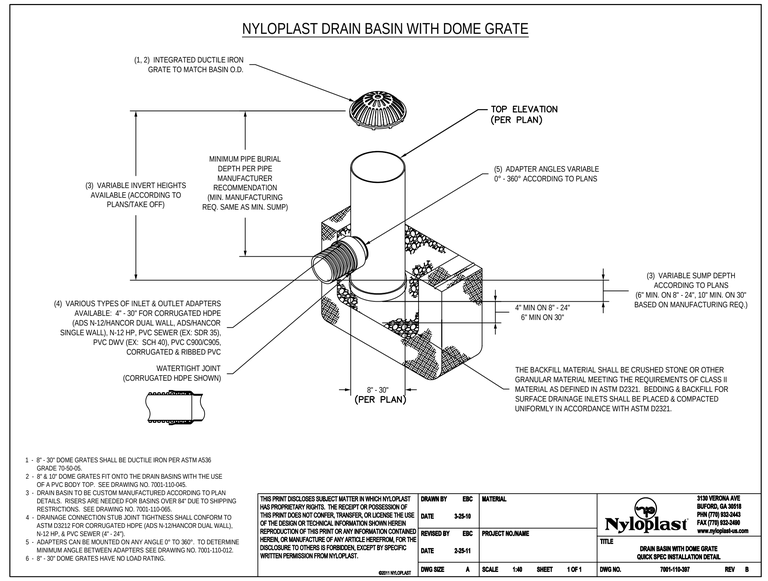

NOTE: DETAIL SHOWN FOR PRIVATE CONSTRUCTION USE ONLY. REFER TO MSD SPECIFICATIONS AND DETAILS FOR PUBLIC SEWER CONSTRUCTION.

4 DRAIN BASIN WITH DOME GRATE DETAIL

SCALE: N.T.S. REF. DWG. C6.1

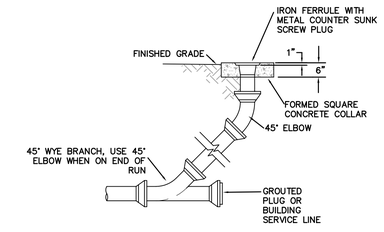

3 CLEANOUT DETAIL

SCALE: N.T.S. REF. DWG. C6.1

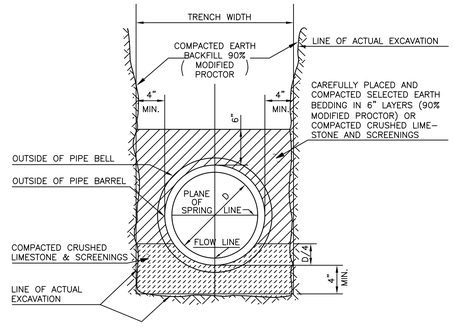

ALL BEDDING & INSTALLATION OF HDPE SHALL BE APPROVED IN WRITING BY PIPE MANUFACTORER.

2 HDPE PIPE BEDDING DETAIL

SCALE: N.T.S. REF. DWG. C6.1

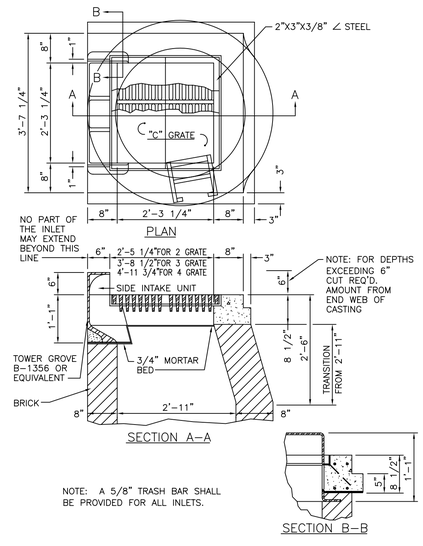

1 2-GRATE INLET W/SIDE INTAKE

SCALE: N.T.S. REF. DWG. C6.1

NO	DATE	REVISION DESCRIPTION
4	6/20/17	CLIENT/CITY/AGENCY COMMENTS
3	6/13/17	PRIVATE WATER REVISION
2	6/09/17	CLIENT/CITY/AGENCY COMMENTS
1	5/22/17	CLIENT/CITY/AGENCY COMMENTS

DEVELOPER/ OWNER:
40 DD SPORTS, LLC
4160 EHLMANN ROAD
ST. PETERS, MO 63376
636-359-0521

THE PROFESSIONAL IN/OSE SIGNATURE AND PERSONAL SEAL APPEAR HEREON ASSUMES RESPONSIBILITY ONLY FOR WHAT APPEARS ON THIS PAGE, AND DISCLAIMS ANY RESPONSIBILITY FOR ANY ADDITIONS, DELETIONS, OR MODIFICATIONS TO PLANS, SPECIFICATIONS, ESTIMATES, REPORTS, OR OTHER DOCUMENTS OR INSTRUMENTS NOT SEALED BY THE UNDERSIGNED PROFESSIONAL RELATING TO, OR INTENDED TO BE USED FOR, ANY PART OR PARTS OF THE PROJECT TO WHICH THIS PAGE REFERS.

SEAL:
STATE OF MISSOURI
JOHN M. SHEFF
NUMBER 2010038508
PROFESSIONAL ENGINEER
6/20/17

MISSOURI RUSH SOCIETY SOCCER COMPLEX
CALEDONIA DRIVE
O'FALLON, MO 63366

STORM SEWER DETAILS

cole®
+ ST. LOUIS
401 S. 18th Street
Suite 200
St. Louis, MO 63103
314.984.9887 tel
www.colestl.com
CIVIL ENGINEERING / SURVEYING / PLANNING / LANDSCAPE ARCHITECTURE
cole & associates, inc. is a Missouri Corporation d.b.a. Cole Design Group, Inc. in Missouri & Texas (terms agreed to as "Cole")

DESIGN/CALC BY	BSJ
DRAWN BY	BSJ
CHECKED BY	EWM
DRAWING SCALE	AS SHOWN
DATE	4/28/17
Job Number	16-0042-A
Sheet Number	C10.1

USER: Brian Jokerst TAB: Storm (2)
DATE: June 20, 2017 - 11:38:39 AM
DRAWING: S:\JOBS\Jobs2016\16-0042\CADD_C-Plan\PlotSheets\0_STORM & SANITARY DETAILS_16-0042.dwg