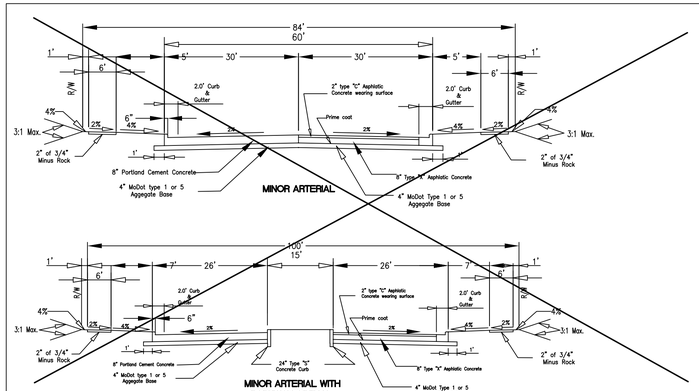

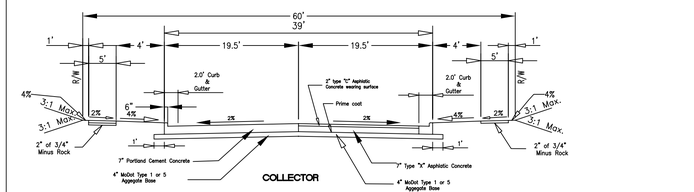

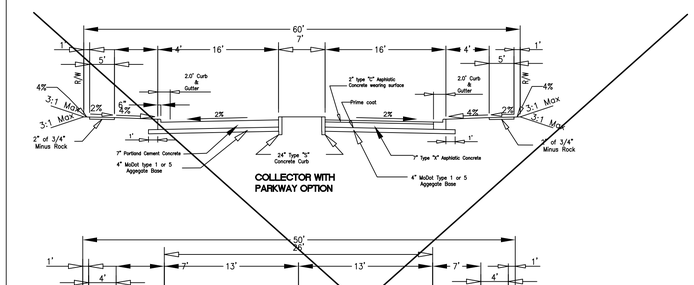

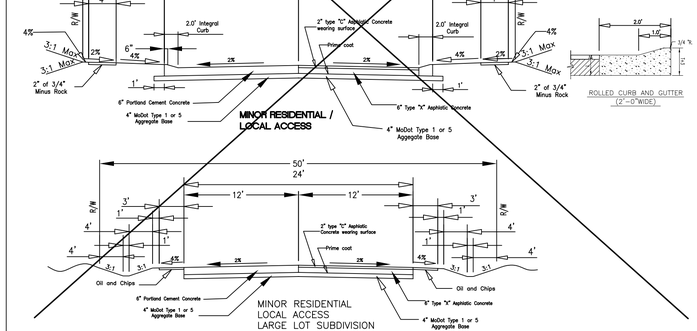

	ROW Width	Pavement Width	Lane Width	No. of Drive Lanes	Utility Easement	Design Speed	
Minor Arterial	84	60	12	5	10	40	
Collector	60	39	12	3	10	35	
Residential Collector	56	32**	N/A	2	10	25	
Minor Residential Local Access	50	26	N/A	2	10	25*	

Notes: * = Can be varied with City Engineer's approval
** = Detail to match minor residential street with wider pavement
– these requirements may be varied by other City ordinances
– these standards are minimum standards
– Parkway options can be provided as indicated above

Designer will provide roadway cross section and joint locations in a seperate detail drawing.

CITY OF O'FALLON ENGINEERING DEPARTMENT O'FALLON, MISSOURI

Typical Pavement Design

SECTION NO. 405.370

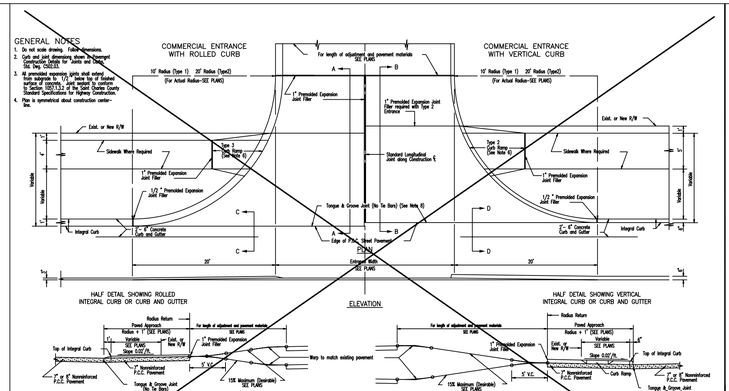

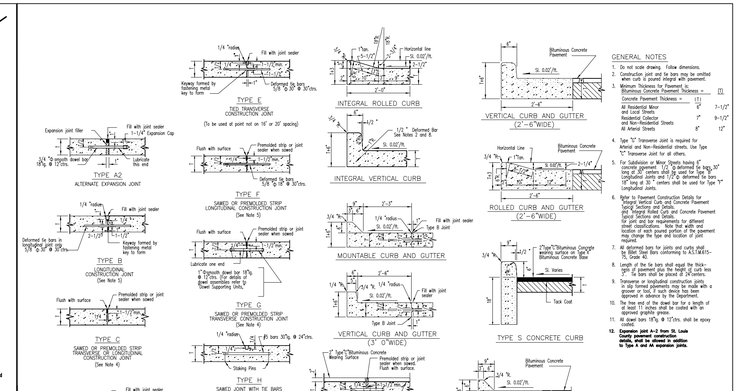

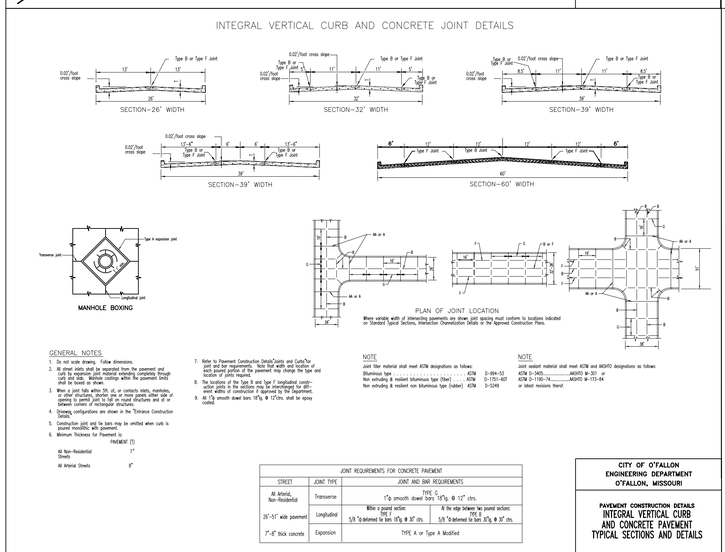

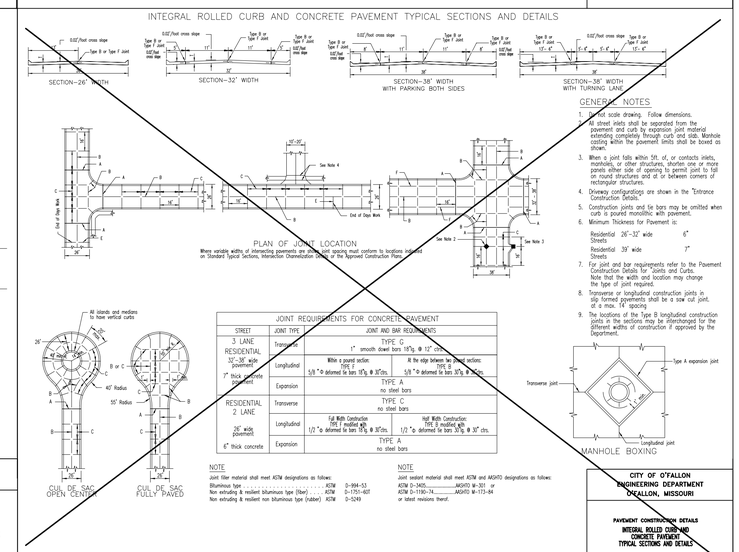

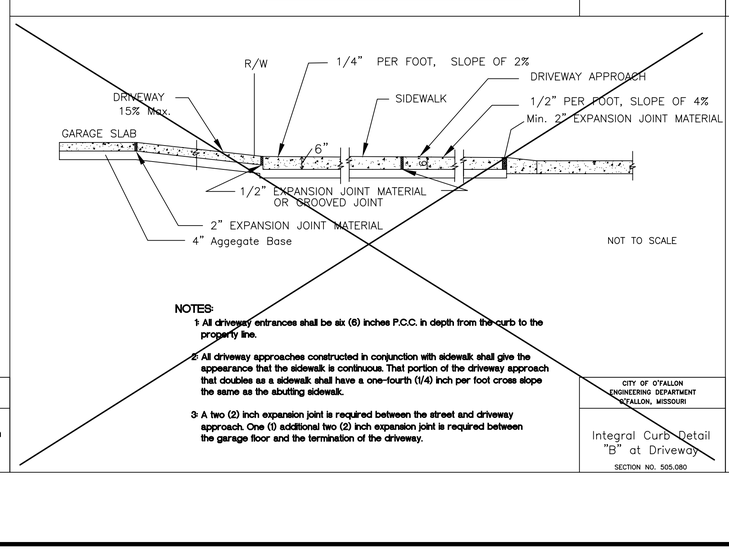

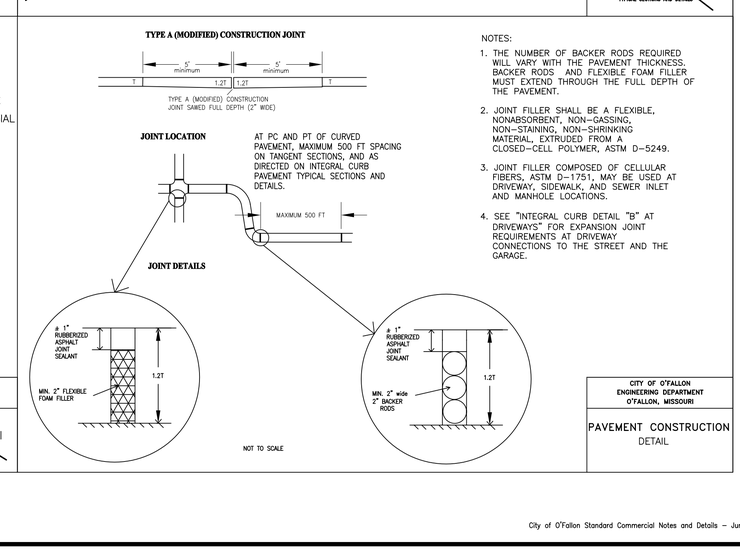

City of O'Fallon Standard Commercial Notes and Details – June 2010

NO	DATE	REVISION DESCRIPTION
1	6/20/17	CLIENT/CITY/AGENCY COMMENTS
4	6/13/17	PRIVATE WATER REVISION
3	6/12/17	CLIENT/CITY/AGENCY ALIGNMENT
2	6/09/17	CLIENT/CITY/AGENCY COMMENTS
1	5/26/17	CLIENT/CITY/AGENCY COMMENTS

DEVELOPER/OWNER:
40 DD SPORTS, LLC
4160 EHLMANN ROAD
ST. PETERS, MO 63376
636-359-0521

THE PROFESSIONAL INK/SEE SIGNATURE AND PERSONAL SEAL APPEAR HEREON ASSUMES RESPONSIBILITY ONLY FOR WHAT APPEARS ON THIS PAGE, AND DISCLAIMS ANY RESPONSIBILITY FOR ANY ADDITIONS OR DELETIONS TO ADOPTED SPECIFICATIONS, ESTIMATES, REPORTS OR OTHER DOCUMENTS OR INSTRUMENTS NOT SEALED BY THE UNDERSIGNED PROFESSIONAL RELATING TO, OR INTENDED TO BE USED FOR, ANY PART OR PARTS OF THE PROJECT TO WHICH THIS PAGE REFERS.

SEAL: STATE OF MISSOURI JOHN S. MISHOE NUMBER 2010020966 REGISTERED PROFESSIONAL ENGINEER 6/20/17

MISSOURI RUSH SOCCER COMPLEX
CALEDONIA DRIVE
O'FALLON, MO 63366

PAVEMENT DETAILS

cole
+ ST. LOUIS
401 S. 18th Street
Suite 200
St. Louis, MO 63103
314.984.9887 tel
www.colestl.com
CIVIL ENGINEERING / SURVEYING / PLANNING / LANDSCAPE ARCHITECTURE
Civil & Geomatics, Inc. is a subsidiary/operations & dba of cole Design Group, Inc. in the states of Illinois and Missouri

DESIGN/CALC BY: BSJ
DRAWN BY: BSJ
CHECKED BY: EWM
DRAWING SCALE: AS SHOWN
DATE: 4/28/17
Job Number: 16-0042-A
Sheet Number: C12.0

USER: Brian Jokerst TAB: Pavement 1
DATE: June 20, 2017 – 11:22:13 AM
DRAWING: S:\JOBS\Jobs2016\16-0042\CADD_C–Plan\PrintSheets\0_PAVEMENT DETAILS_16-0042.dwg