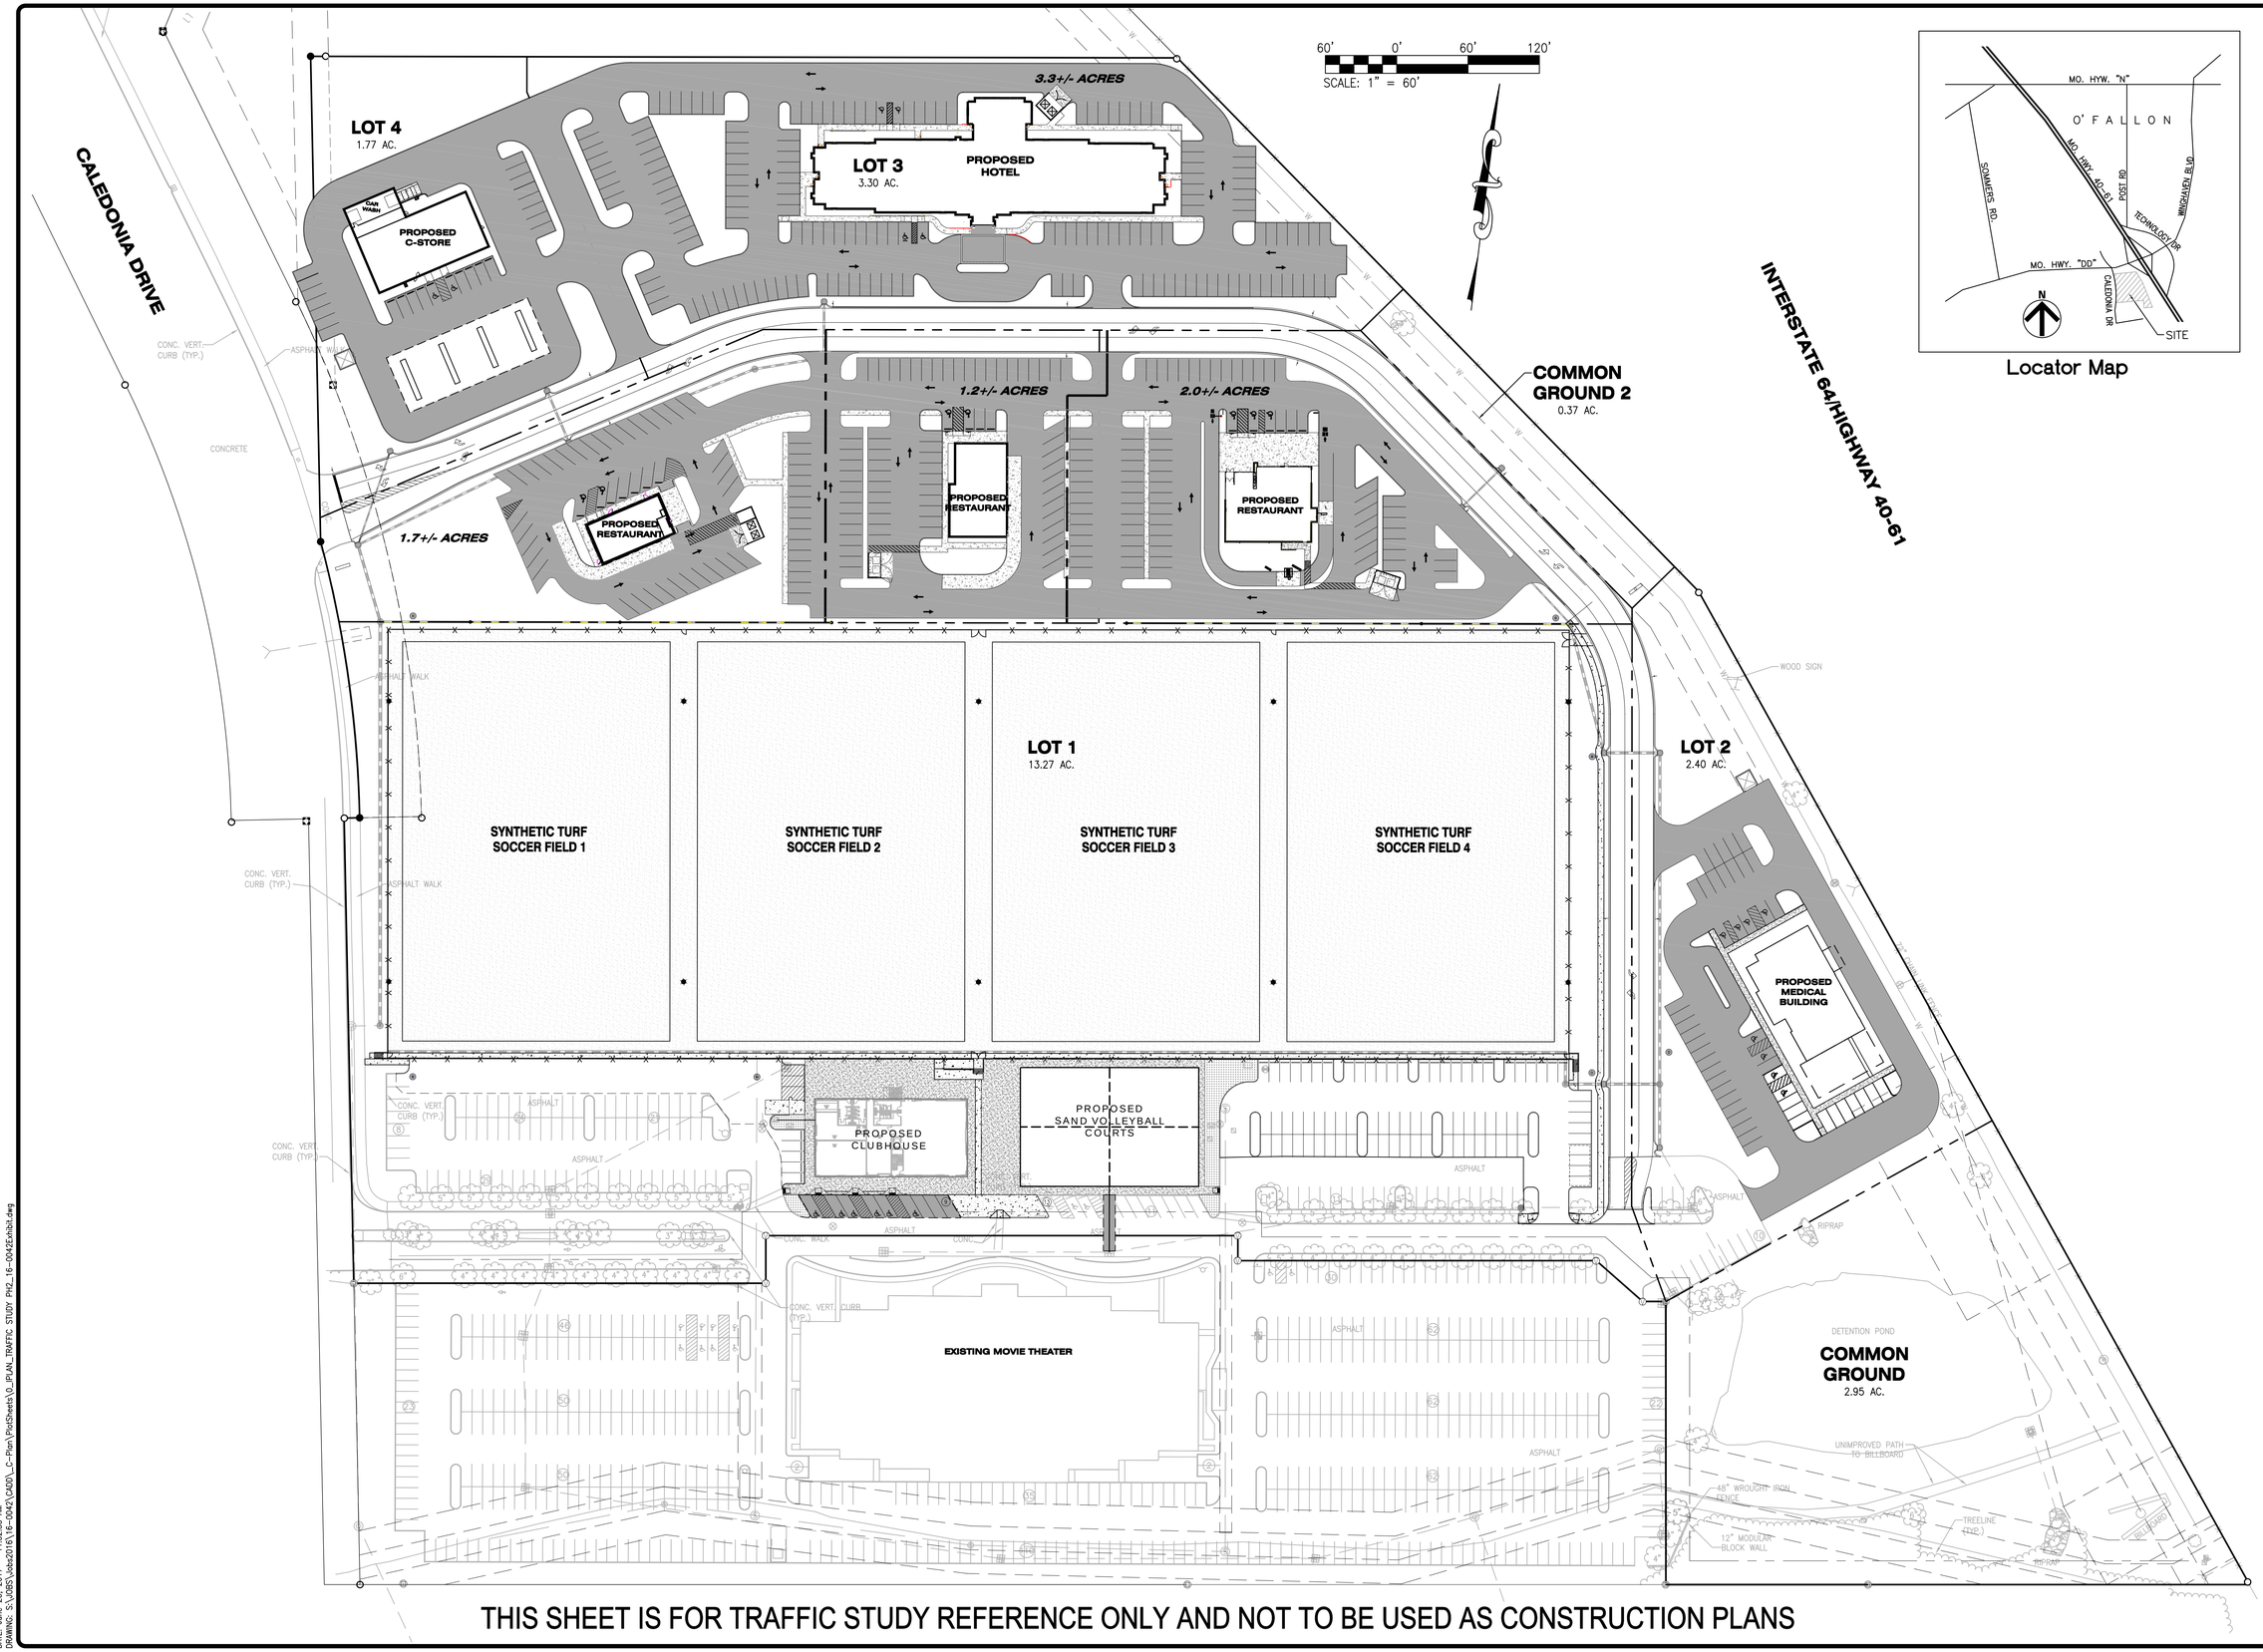

THIS SHEET IS FOR TRAFFIC STUDY REFERENCE ONLY AND NOT TO BE USED AS CONSTRUCTION PLANS

NO	REVISION DESCRIPTION	DATE
1	CLIENT/CITY/AGENCY COMMENTS	6/20/17
2	CLIENT/CITY/AGENCY COMMENTS	6/13/17
3	PRIVATE WATER REVISION	6/09/17
4	CLIENT/CITY/AGENCY COMMENTS	6/20/17

DEVELOPER/ OWNER:
40 DD SPORTS, LLC
4160 EHLMANN ROAD
ST. PETERS, MO 63376
636-359-0521

THE PROFESSIONAL WHOSE SIGNATURE AND PERSONAL SEAL APPEAR HEREON ASSUMES RESPONSIBILITY ONLY FOR WHAT APPEARS ON THIS PAGE, AND DISCLAIMS ANY RESPONSIBILITY FOR ALL OTHER DOCUMENTS, PLANS, REPORTS, SPECIFICATIONS, ESTIMATES, REPORTS, OR OTHER DOCUMENTS OR INSTRUMENTS NOT SEALED BY THE UNDERSIGNED PROFESSIONAL RELATING TO, OR INTENDED TO BE USED FOR, ANY PART OR PARTS OF THE PROJECT TO WHICH THIS PAGE REFERS.

SEAL: STATE OF MISSOURI BRIAN JOSEPH SKIFF NUMBER 2010030508 PROFESSIONAL ENGINEER 6/20/17

MISSOURI RUSH SOCCER COMPLEX
CALEDONIA DRIVE
O'FALLON, MO 63366

TRAFFIC STUDY EXHIBIT - PHASE 2

cole®
+ ST. LOUIS
401 S. 18th Street
Suite 200
St. Louis, MO 63103
314.984.9887 tel
www.colestl.com
CIVIL ENGINEERING / SURVEYING / PLANNING / LANDSCAPE ARCHITECTURE
Cole & Associates, Inc. is a Missouri Corporation d.b.a. Cole Design Group, Inc. in Indiana & Texas (doing business as "Cole")

DESIGN/CALC BY	BSJ
DRAWN BY	BSJ
CHECKED BY	EWM
DRAWING SCALE	AS SHOWN
DATE	4/28/17
Job Number	16-0042-A
Sheet Number	PH 2

USER: Brian Jokerst TAB: Site
DATE: June 20, 2017 - 11:32:53 AM
DRAWING: S:\JOBS\Jobs2016\16-0042\CADD_C-Plan\PlotSheets\0_JPLAN_TRAFFIC STUDY PH2_16-0042Exhibit.dwg