Rev 8-27-93, Per Duckett Creek S.D.; DKD

SANITARY SEWER PROFILES
MONTICELLO ESTATES
PHASE THREE

Aug., 1993 — 91-030

SCALES:
Horz. - 1" = 50'
Vert. - 1" = 10'

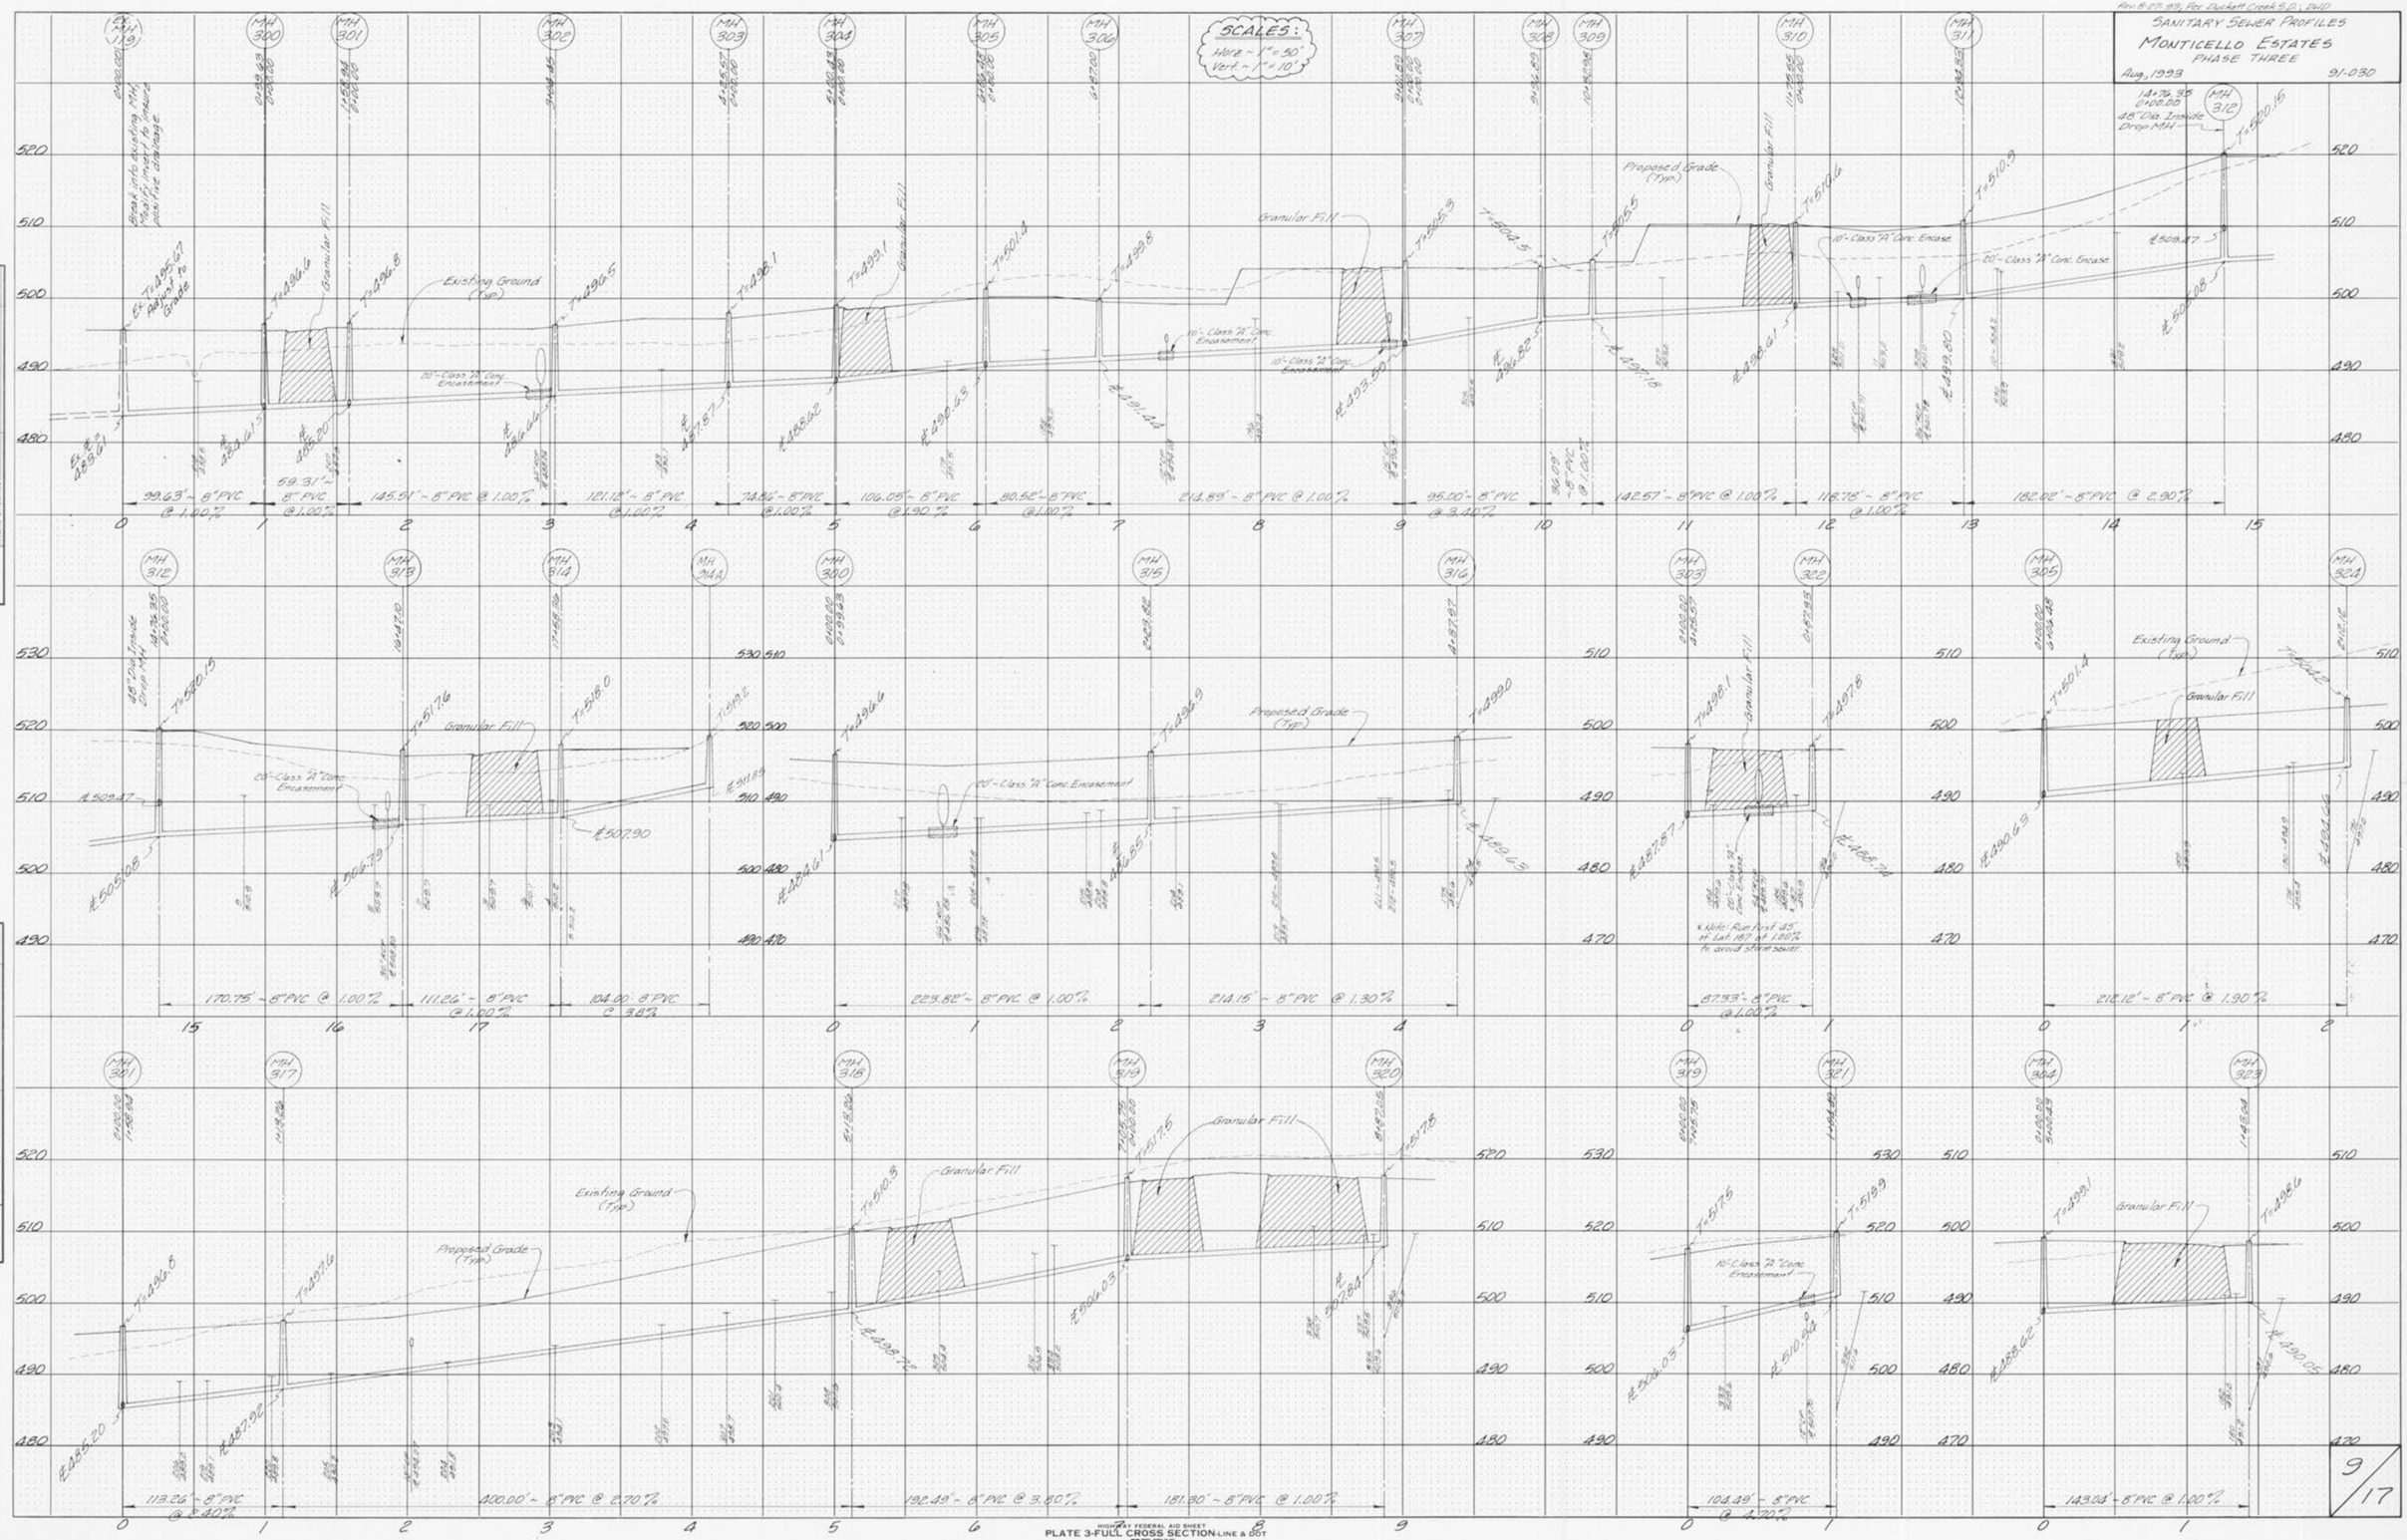

FINAL SURVEY		BY	DATE
NOTE BOOK	SURVEYED		
NO.	PLOTTED		
	TEMPLATE		
	AREAS		
	AREAS CHECKED		

ORIGINAL SURVEY		BY	DATE
NOTE BOOK	SURVEYED		
NO.	PLOTTED		
	TEMPLATE		
	AREAS		
	AREAS CHECKED		

9/17

HIGHWAY FEDERAL AID SHEET
PLATE 3-FULL CROSS SECTION-LINE & DOT
TELEDYNE
PRINTED IN U.S.A.