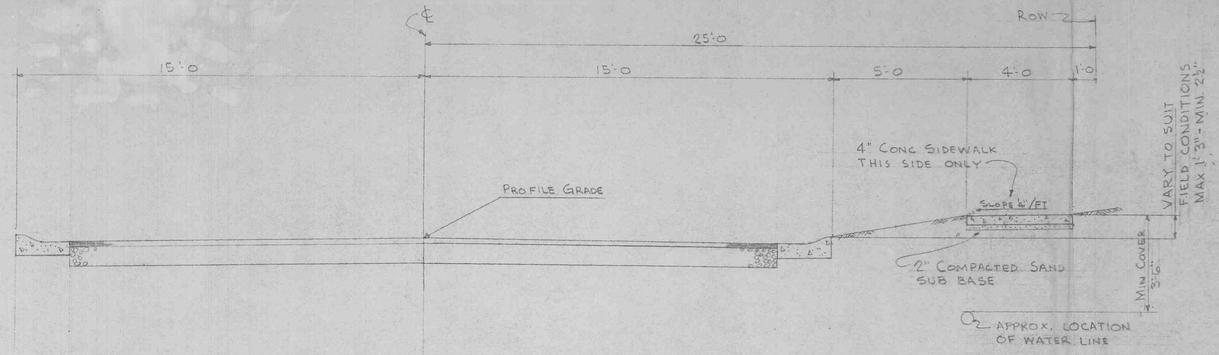

TYPICAL SECTION STA. 4+75A TO STA. 7+10A
LOOKING NORTH

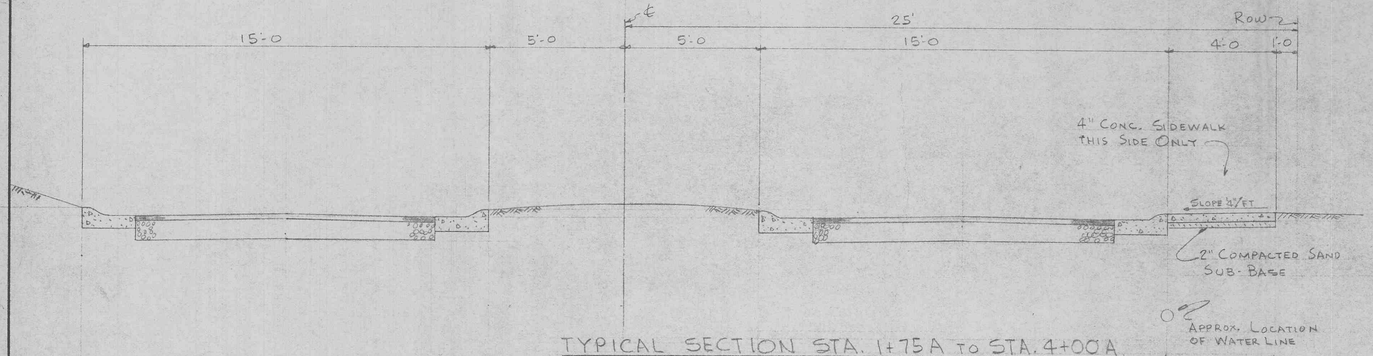

TYPICAL SECTION STA. 1+75A TO STA. 4+00A
LOOKING NORTH

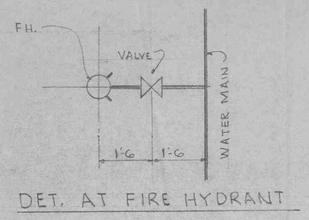

DET. AT FIRE HYDRANT

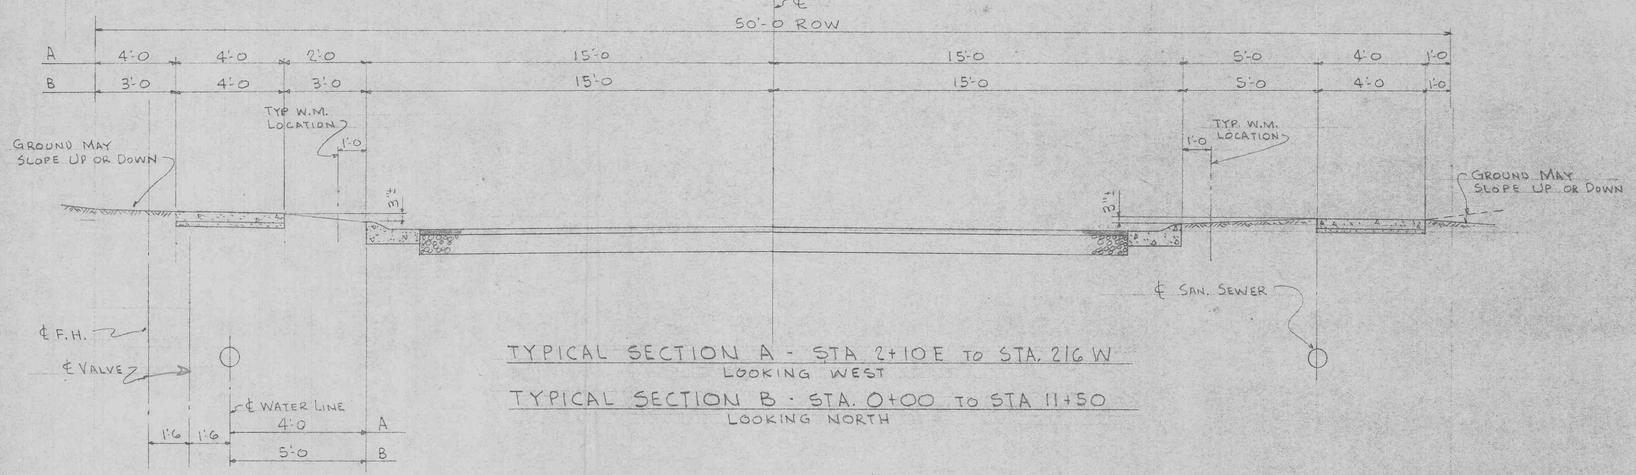

TYPICAL SECTION A - STA 2+10E TO STA. 2+16 W
LOOKING WEST

TYPICAL SECTION B - STA. 0+00 TO STA 11+50
LOOKING NORTH

NORTH WIND ESTATES
O'FALLON, MISSOURI

SCALE:	APPROVED BY:	DRAWN BY JG
DATE:		SEPT 1968

DETAILS
STREETS, SEWERS, WATER LINE

DRAWING NUMBER D3

24X36 PRINTED ON NO. 1000H CLEARPRINT 3/67