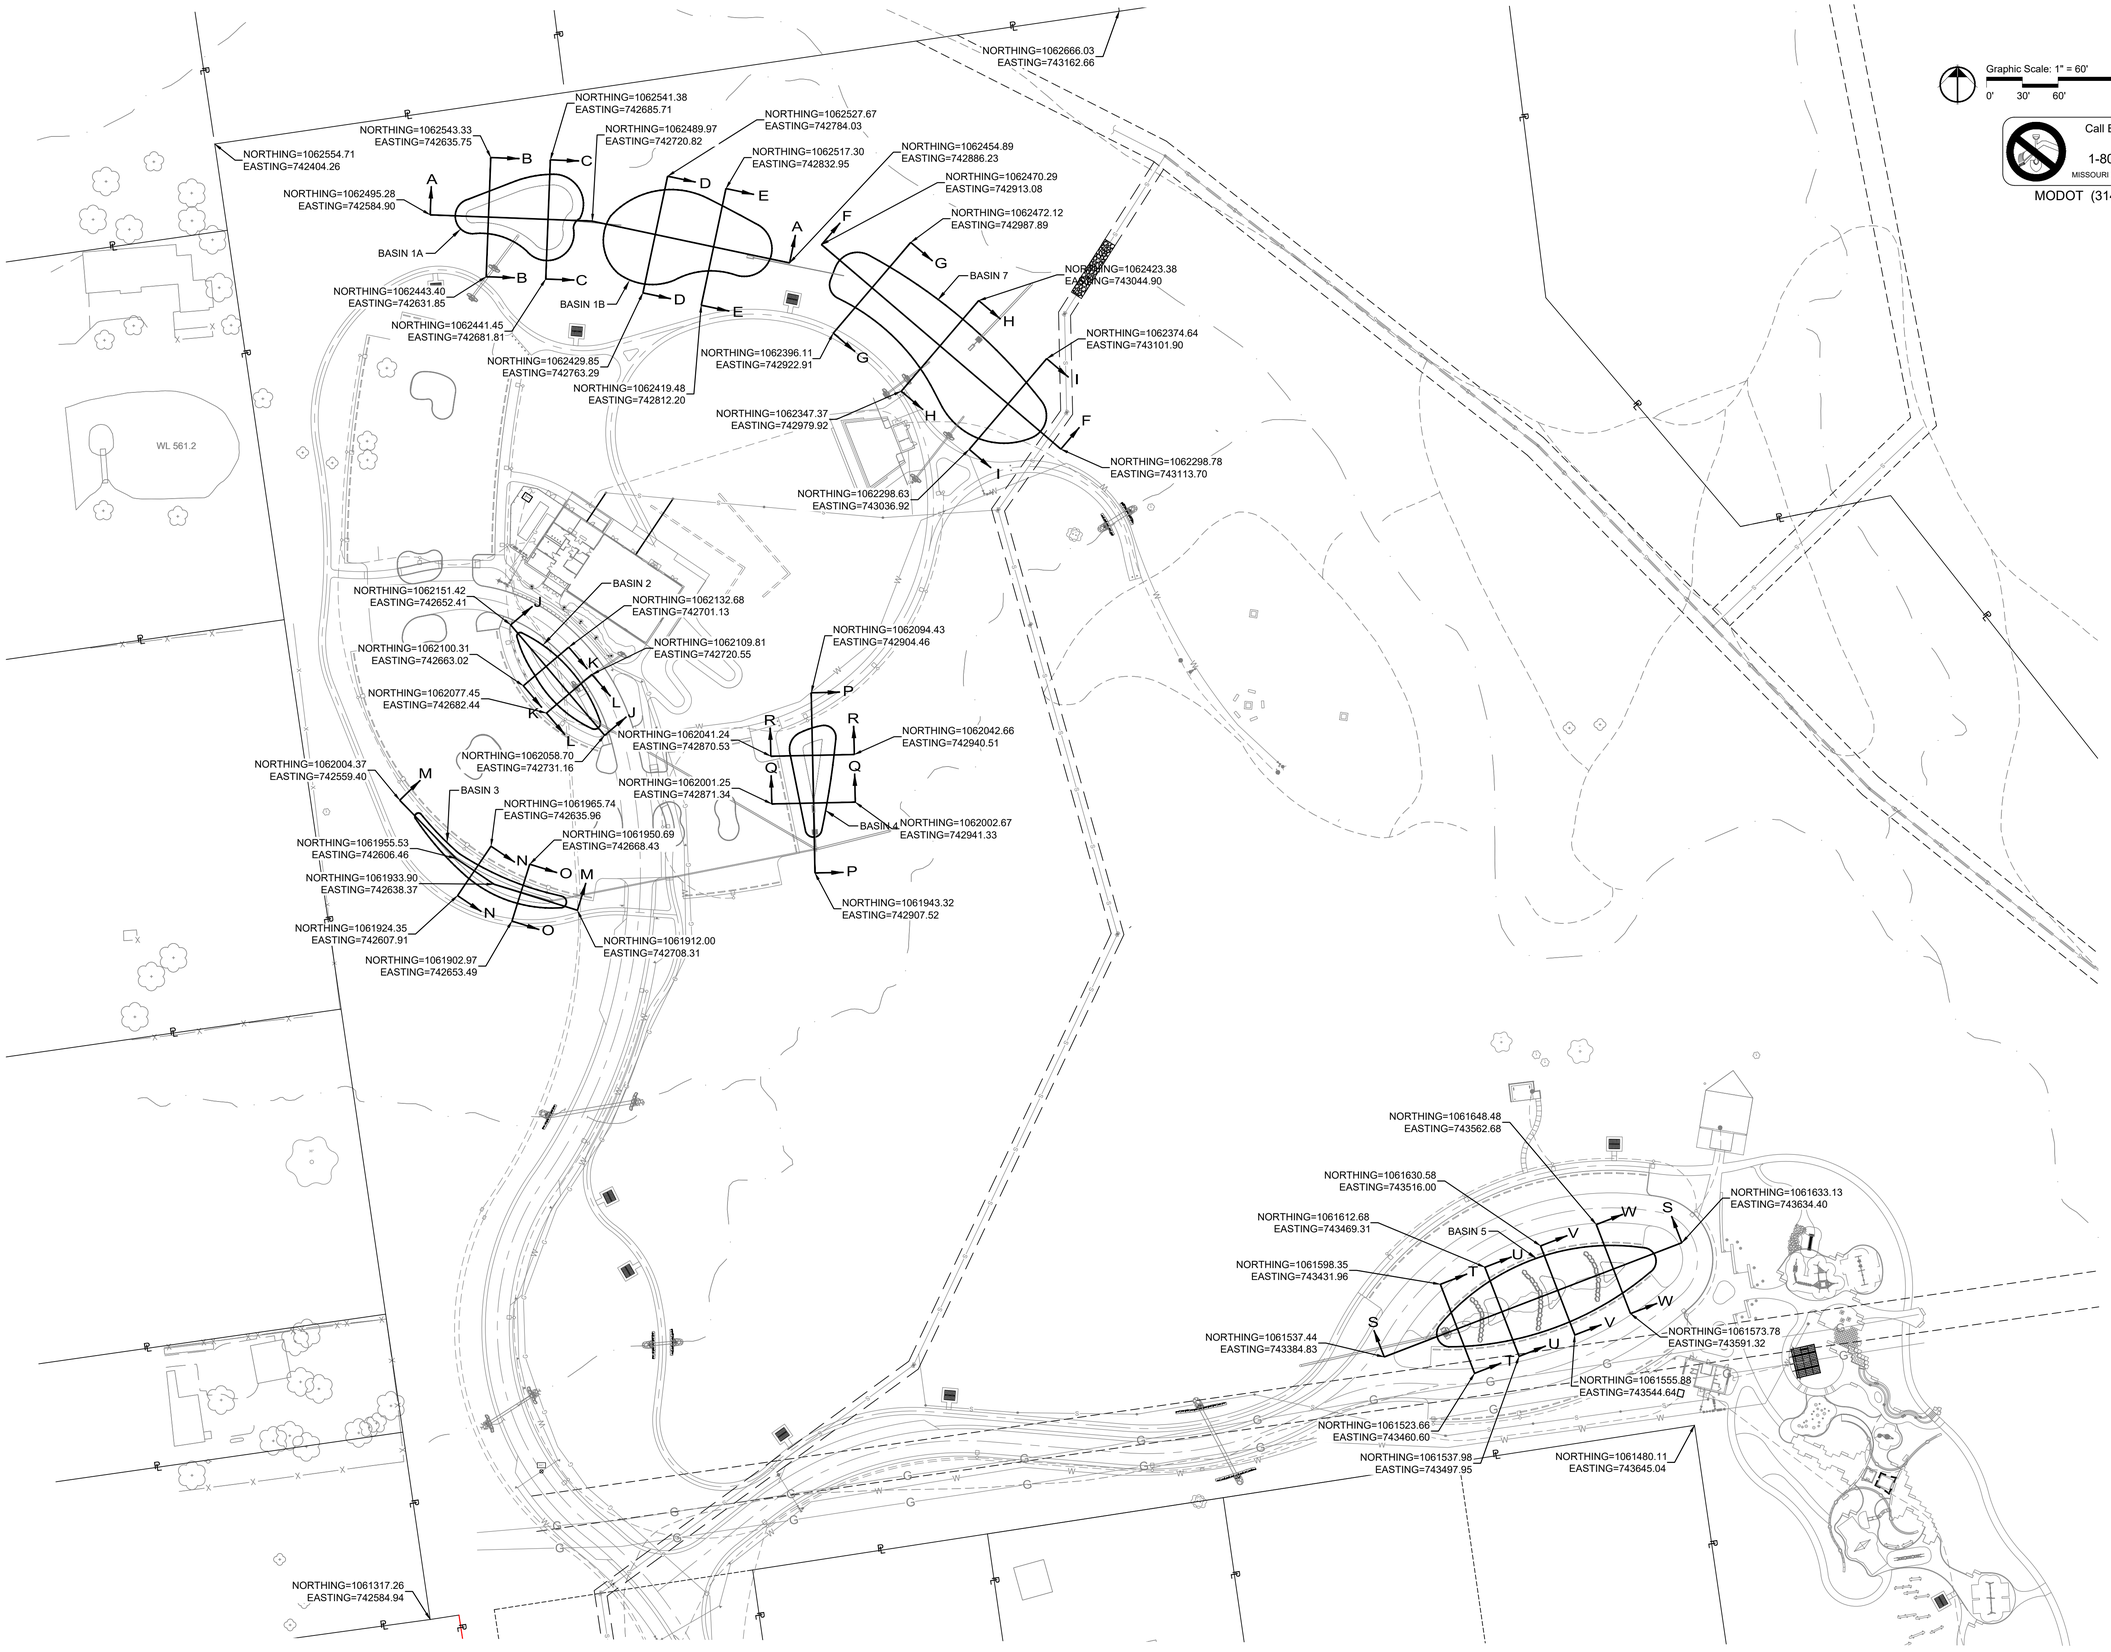

Graphic Scale: 1" = 60'
0' 30' 60' 120' 180'

Call Before you DIG
TOLL FREE
1-800-344-7483
MISSOURI ONE-CALL SYSTEM INC.
MODOT (314) 340-4100

October 4, 2017 - PERMIT SET

Prepared For:

CITY OF O'FALLON
100 North main Street
O'Fallon Missouri, 63366

Project:
O'DAY PARK & ACTIVITY CENTER

Landscape Architect:

SWT DESIGN
7722 Big Bend Blvd.
St. Louis, MO 63119
t. 314.644.5700

Consultant Role: ARCHITECTURE, MEPFP ENGINEERING
ROSS & BARUZZINI
6 SOUTH OLD ORCHARD
ST. LOUIS, MO 63119
314.918.8383

Consultant Role: CIVIL & STRUCTURAL ENGINEERING
HORNER & SHIFRIN
401 SOUTH 18TH #400
ST. LOUIS, MO 63103
314.531.4321

THE PROFESSIONALS WHOSE SIGNATURES AND SEALS APPEAR HERE, ASSUME RESPONSIBILITY FOR WHAT APPEARS ON THIS SHEET ONLY. ALL OTHER PLANS, SPECIFICATIONS, REPORTS, AND OTHER DOCUMENTS, DESIGN OR REVISIONS BY CONTRACTORS, OWNER OR OTHERS ARE NOT PART OF THE PROJECT FOR WHICH THIS SEAL INDICATES RESPONSIBILITY.

April Giesmann - Civil Engineer
MO PE # - 2001004592

STATE OF MISSOURI
APRIL M. GIESMANN
NUMBER
E-2001004592
REGISTERED PROFESSIONAL ENGINEER

10/04/2017
Horner & Shifrin, Inc.
Missouri State Certificate of Authority #000159

KEY PLAN

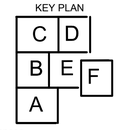

Issuances

No.	Description	Date
01	PRICING SET	04/18/17
02	PRELIM P&Z	04/28/17
03	P&Z RESUBMIT	05/17/17
04	100% DD SET	05/31/17
05	50% CD SET	07/14/17
06	90% CD SET	08/01/17
07	PERMIT SET	08/18/17
08	PERMIT SET FIRE DEPT.	09/22/17
09	PERMIT SET REVISIONS	10/04/17

Revisions

No.	Description	Date

SWT No. 20150.04

Drawn Reviewed

Sheet Title
BASIN SECTIONS PLAN VIEW

Number
C-500