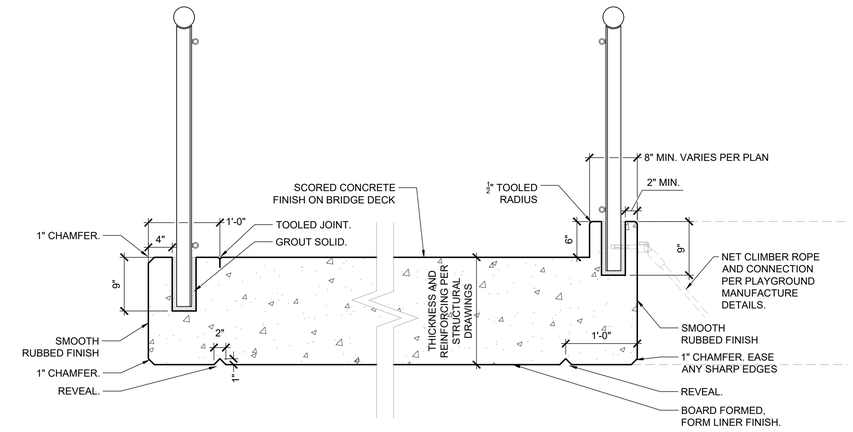

F LAND BRIDGE DECK SECTION
SCALE: 1" = 1'-0"

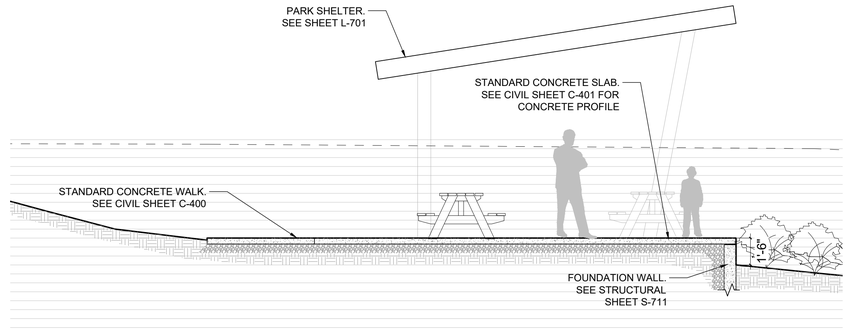

E PLAYGROUND OVERLOOK STRUCTURE - ALTERNATE #4
SCALE: 1" = 4'-0"

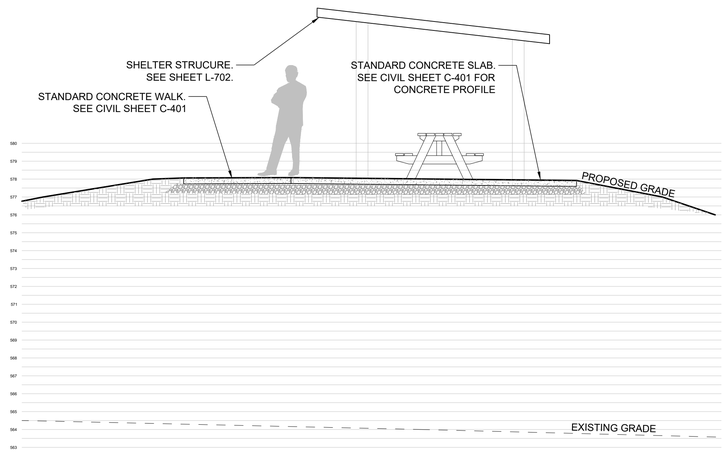

D TERMINUS SHELTER SECTION - ALTERNATE #5
SCALE: 1" = 4'-0"

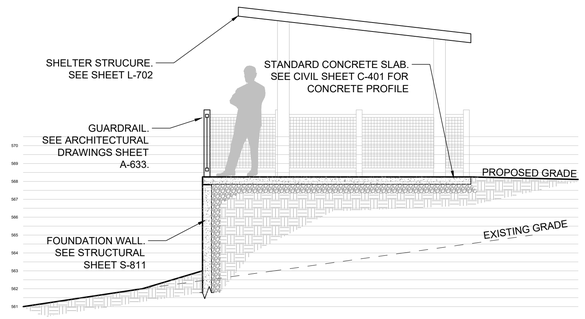

C TEEN OVERLOOK SHELTER SECTION - ALTERNATE #3
SCALE: 1" = 4'-0"

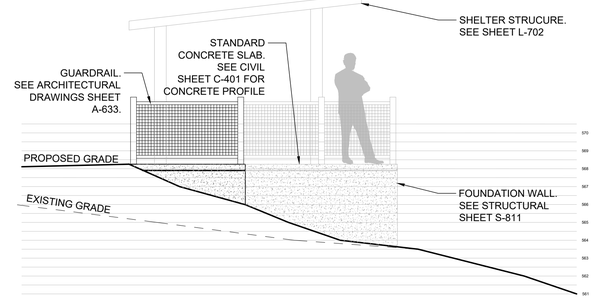

B TEEN OVERLOOK SHELTER SECTION/ELEVATION
SCALE: 1" = 4'-0"
ALTERNATE #3

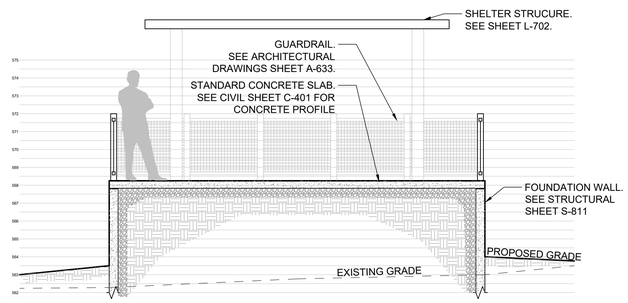

A TEEN OVERLOOK SHELTER SECTION - ALTERNATE #3
SCALE: 1" = 4'-0"

NOTIFY LANDSCAPE ARCHITECT IMMEDIATELY IN EVENTS OF DISCREPANCIES, OMISSIONS, AND/OR CONFLICTS IN THE DRAWINGS OR SPECIFICATIONS. THE CONTRACTOR IS NOT AUTHORIZED TO SCALE THE DRAWINGS. ALL QUESTIONS IN REFERENCE TO CONTRACT DOCUMENTS SHALL BE IMMEDIATELY DIRECTED TO THE LANDSCAPE ARCHITECT.

October 4, 2017 - PERMIT SET

Call Before you DIG
TOLL FREE
1-800-344-7483
MISSOURI ONE-CALL SYSTEM INC.
MODOT (314) 340-4100

Prepared For:
CITY OF O'FALLON
100 North main Street
O'Fallon Missouri, 63366

Project:
O'DAY PARK &
ACTIVITY CENTER

Landscape Architect:
SWT DESIGN
7722 Big Bend Blvd.
St. Louis, MO 63119
t. 314.644.5700

Consultant Role: ARCHITECTURE, MEPFP ENGINEERING
ROSS & BARUZZINI
6 SOUTH OLD ORCHARD
ST. LOUIS, MO 63119
314.918.8383

Consultant Role: CIVIL & STRUCTURAL ENGINEERING
HORNER & SHIFRIN
401 SOUTH 18TH #400
ST. LOUIS, MO 63103
314.531.4321

John William Wohlschlaeger Jr. - Landscape Architect
MO # LA - 2009014766

10/04/2017
SWT Design, Inc.
Missouri State Certificate of Authority #2006002904

KEY PLAN

Issuances

No.	Description	Date
02	PRELIM P&Z	04/28/17
03	P&Z RESUBMIT	05/17/17
04	100% DD SET	06/09/17
05	50% CD SET	07/14/17
06	90% CD SET	08/01/17
07	PERMIT SET	08/18/17
08	PERMIT SET FIRE DEPT.	09/22/17
09	PERMIT SET REVISIONS	10/04/17

Revisions

No.	Description	Date

SWT No. 20150.04

Drawn CS, SM, SR, ZS
Reviewed KDR

Sheet Title
DETAILS

Number
L-508