ALL SIGN PERMITS ARE UNDER SEPERATE PERMIT APPLICATION

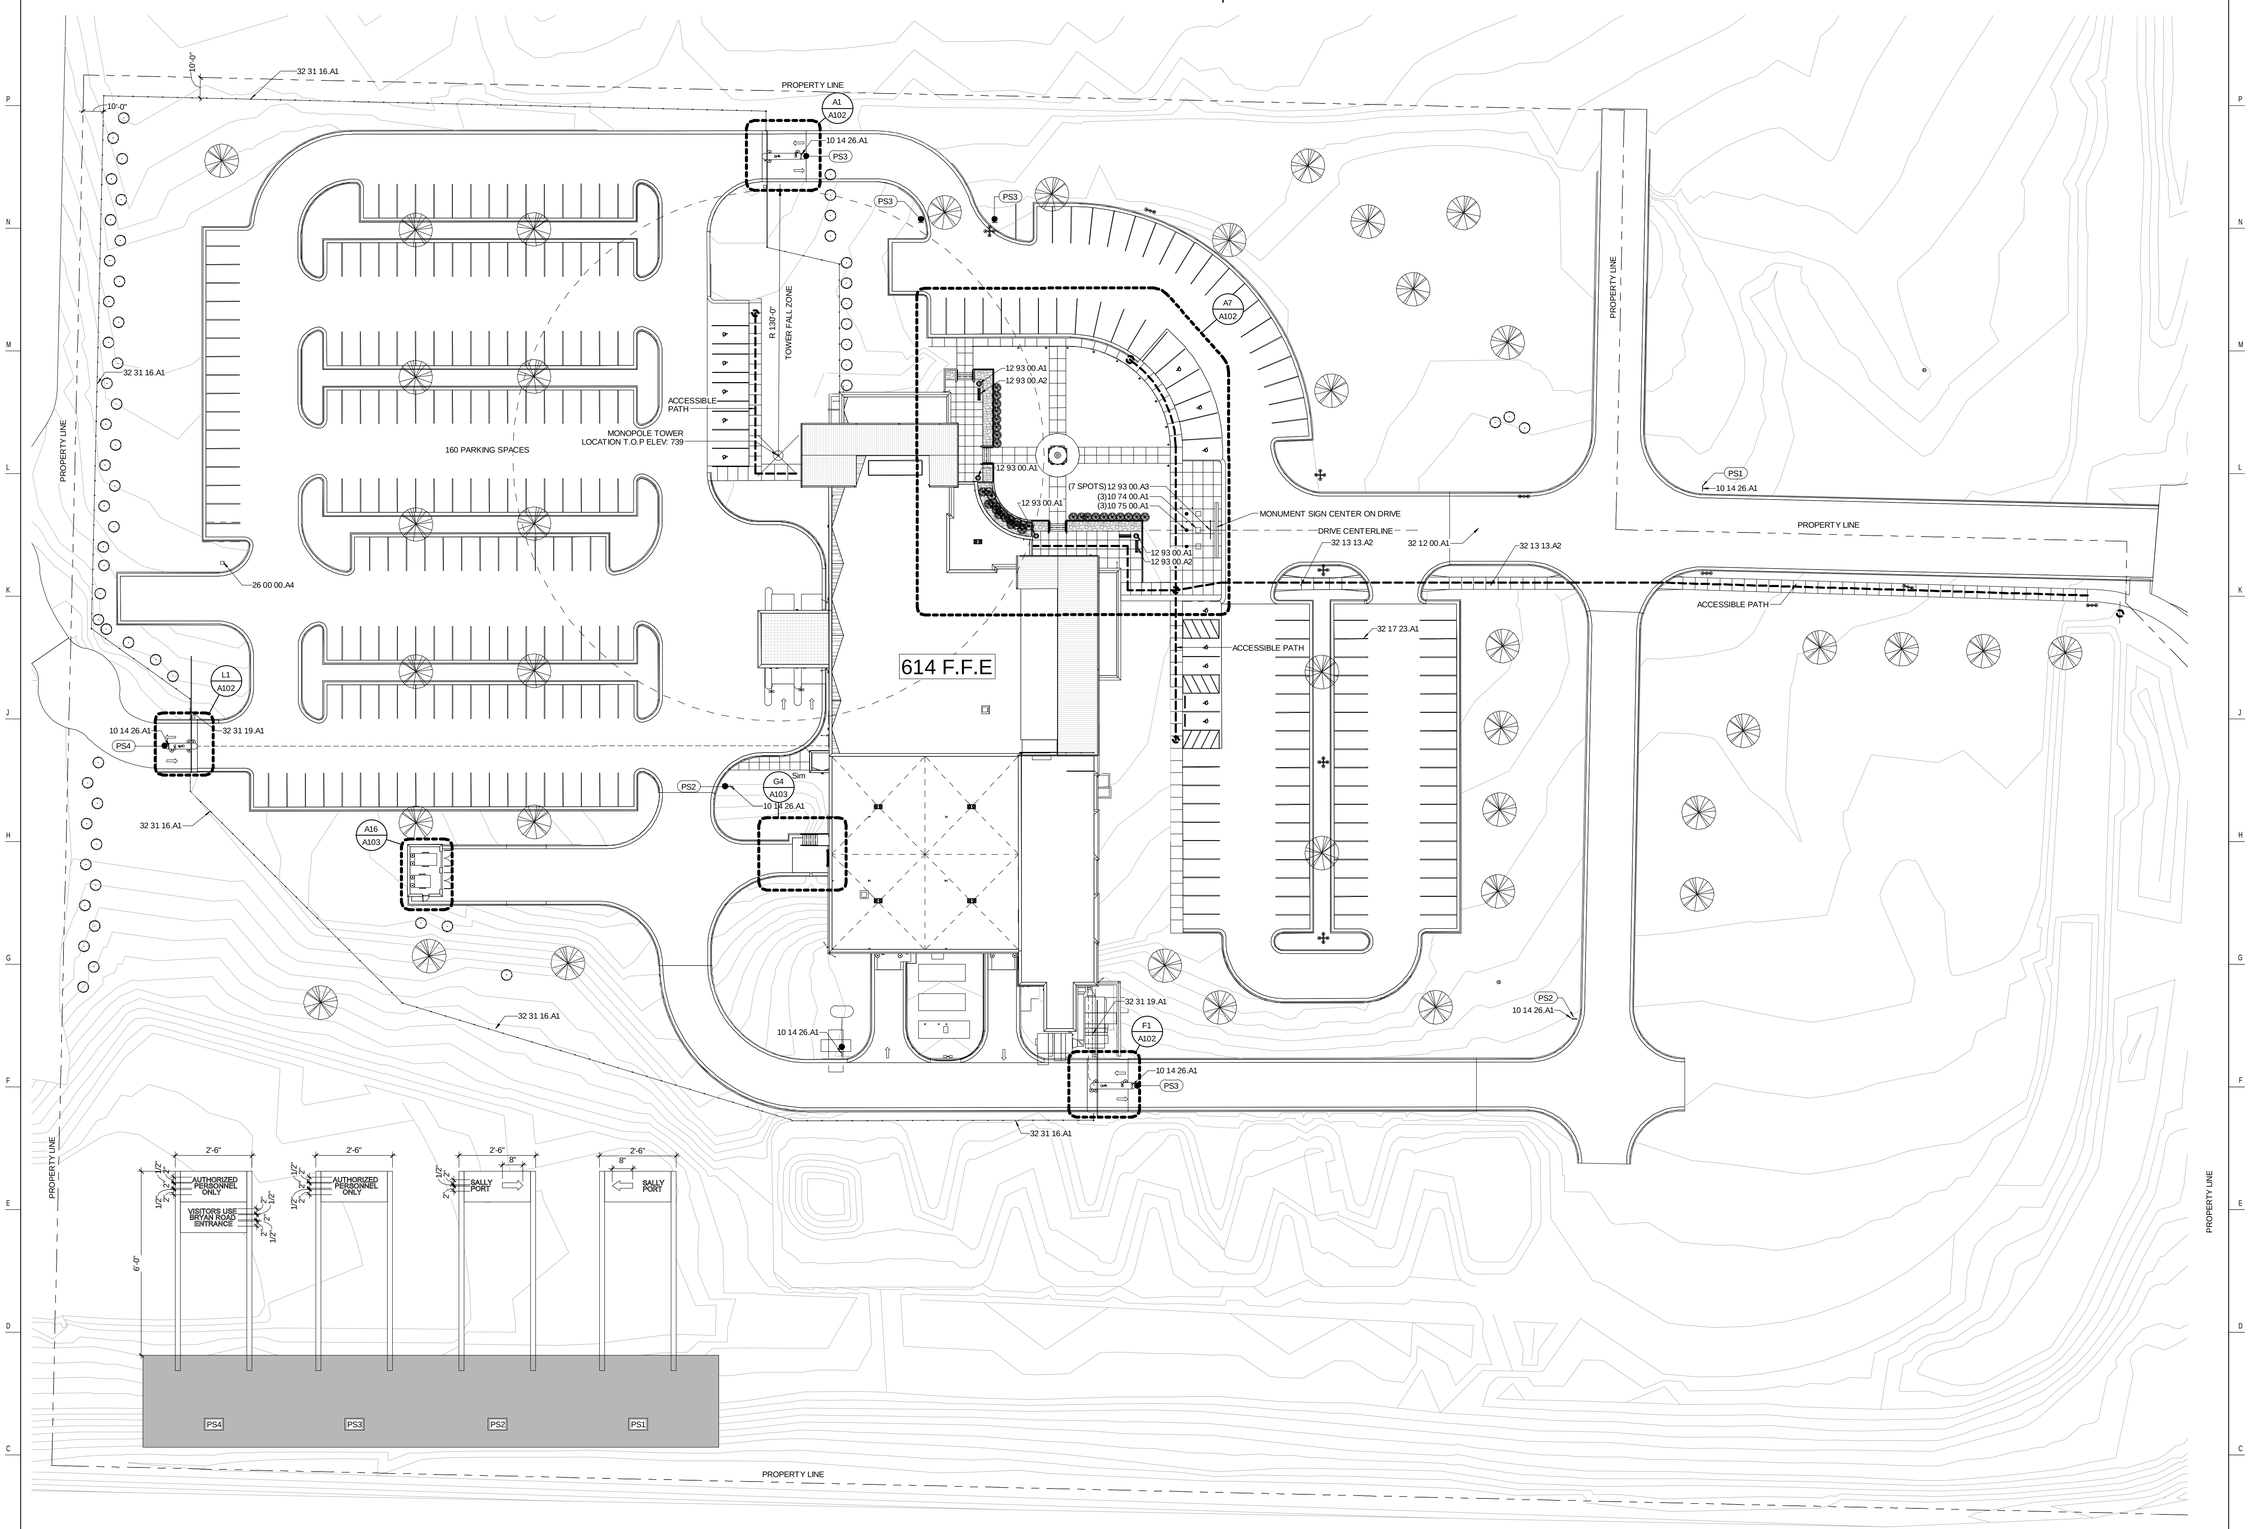

A1	SITE PLAN
Q10 / A001	1" = 30'-0"

ARCHITECT
WILSON ESTES
POLICE ARCHITECTS
523 WALNUT STREET
KANSAS CITY, MO 64106
P. 816.298.6700
F. 816.298.6701

CIVIL
GBA ARCHITECTS AND ENGINEERS
225 S. MAIN STREET
O'FALLON, MO 63366
P.636.240.2444

STRUCTURAL
BOB D. CAMPBELL & CO., INC
4338 BELLEVIEW
KANSAS CITY, MO. 64111
P. 816.531.4144
F. 816.531.8572

MEP
HOSS & BROWN ENGINEERS, INC.
11205 W 79TH ST.
LENEXA, KS 66214
P. 913.362.9090
F. 913.362.9696

ASSOCIATE ARCHITECT
BOND ARCHITECTS
222 SOUTH CENTRAL AVENUE, SUITE 100
ST. LOUIS, MO 63105
P. 314.863.4994
F. 314.863.4996

OWNER
CITY OF O'FALLON
CONTACT: CHRIS CLERX
100 NORTH MAIN STREET
O'FALLON, MO 63366
P. 636.240.2000

O'FALLON JUSTICE CENTER

1019 BRYAN ROAD

FOR INFORMATION ONLY
NOT FOR CONSTRUCTION

ISSUE DATE:	MARCH 16TH, 2016
Job No:	1311
DRAWN BY:	MWV
CHECKED BY:	JPE

REVISION

DATE	DESCRIPTION

OVERALL SITE PLAN

A101

-

WILSON ESTES POLICE ARCHITECTS COPYRIGHT © 2012