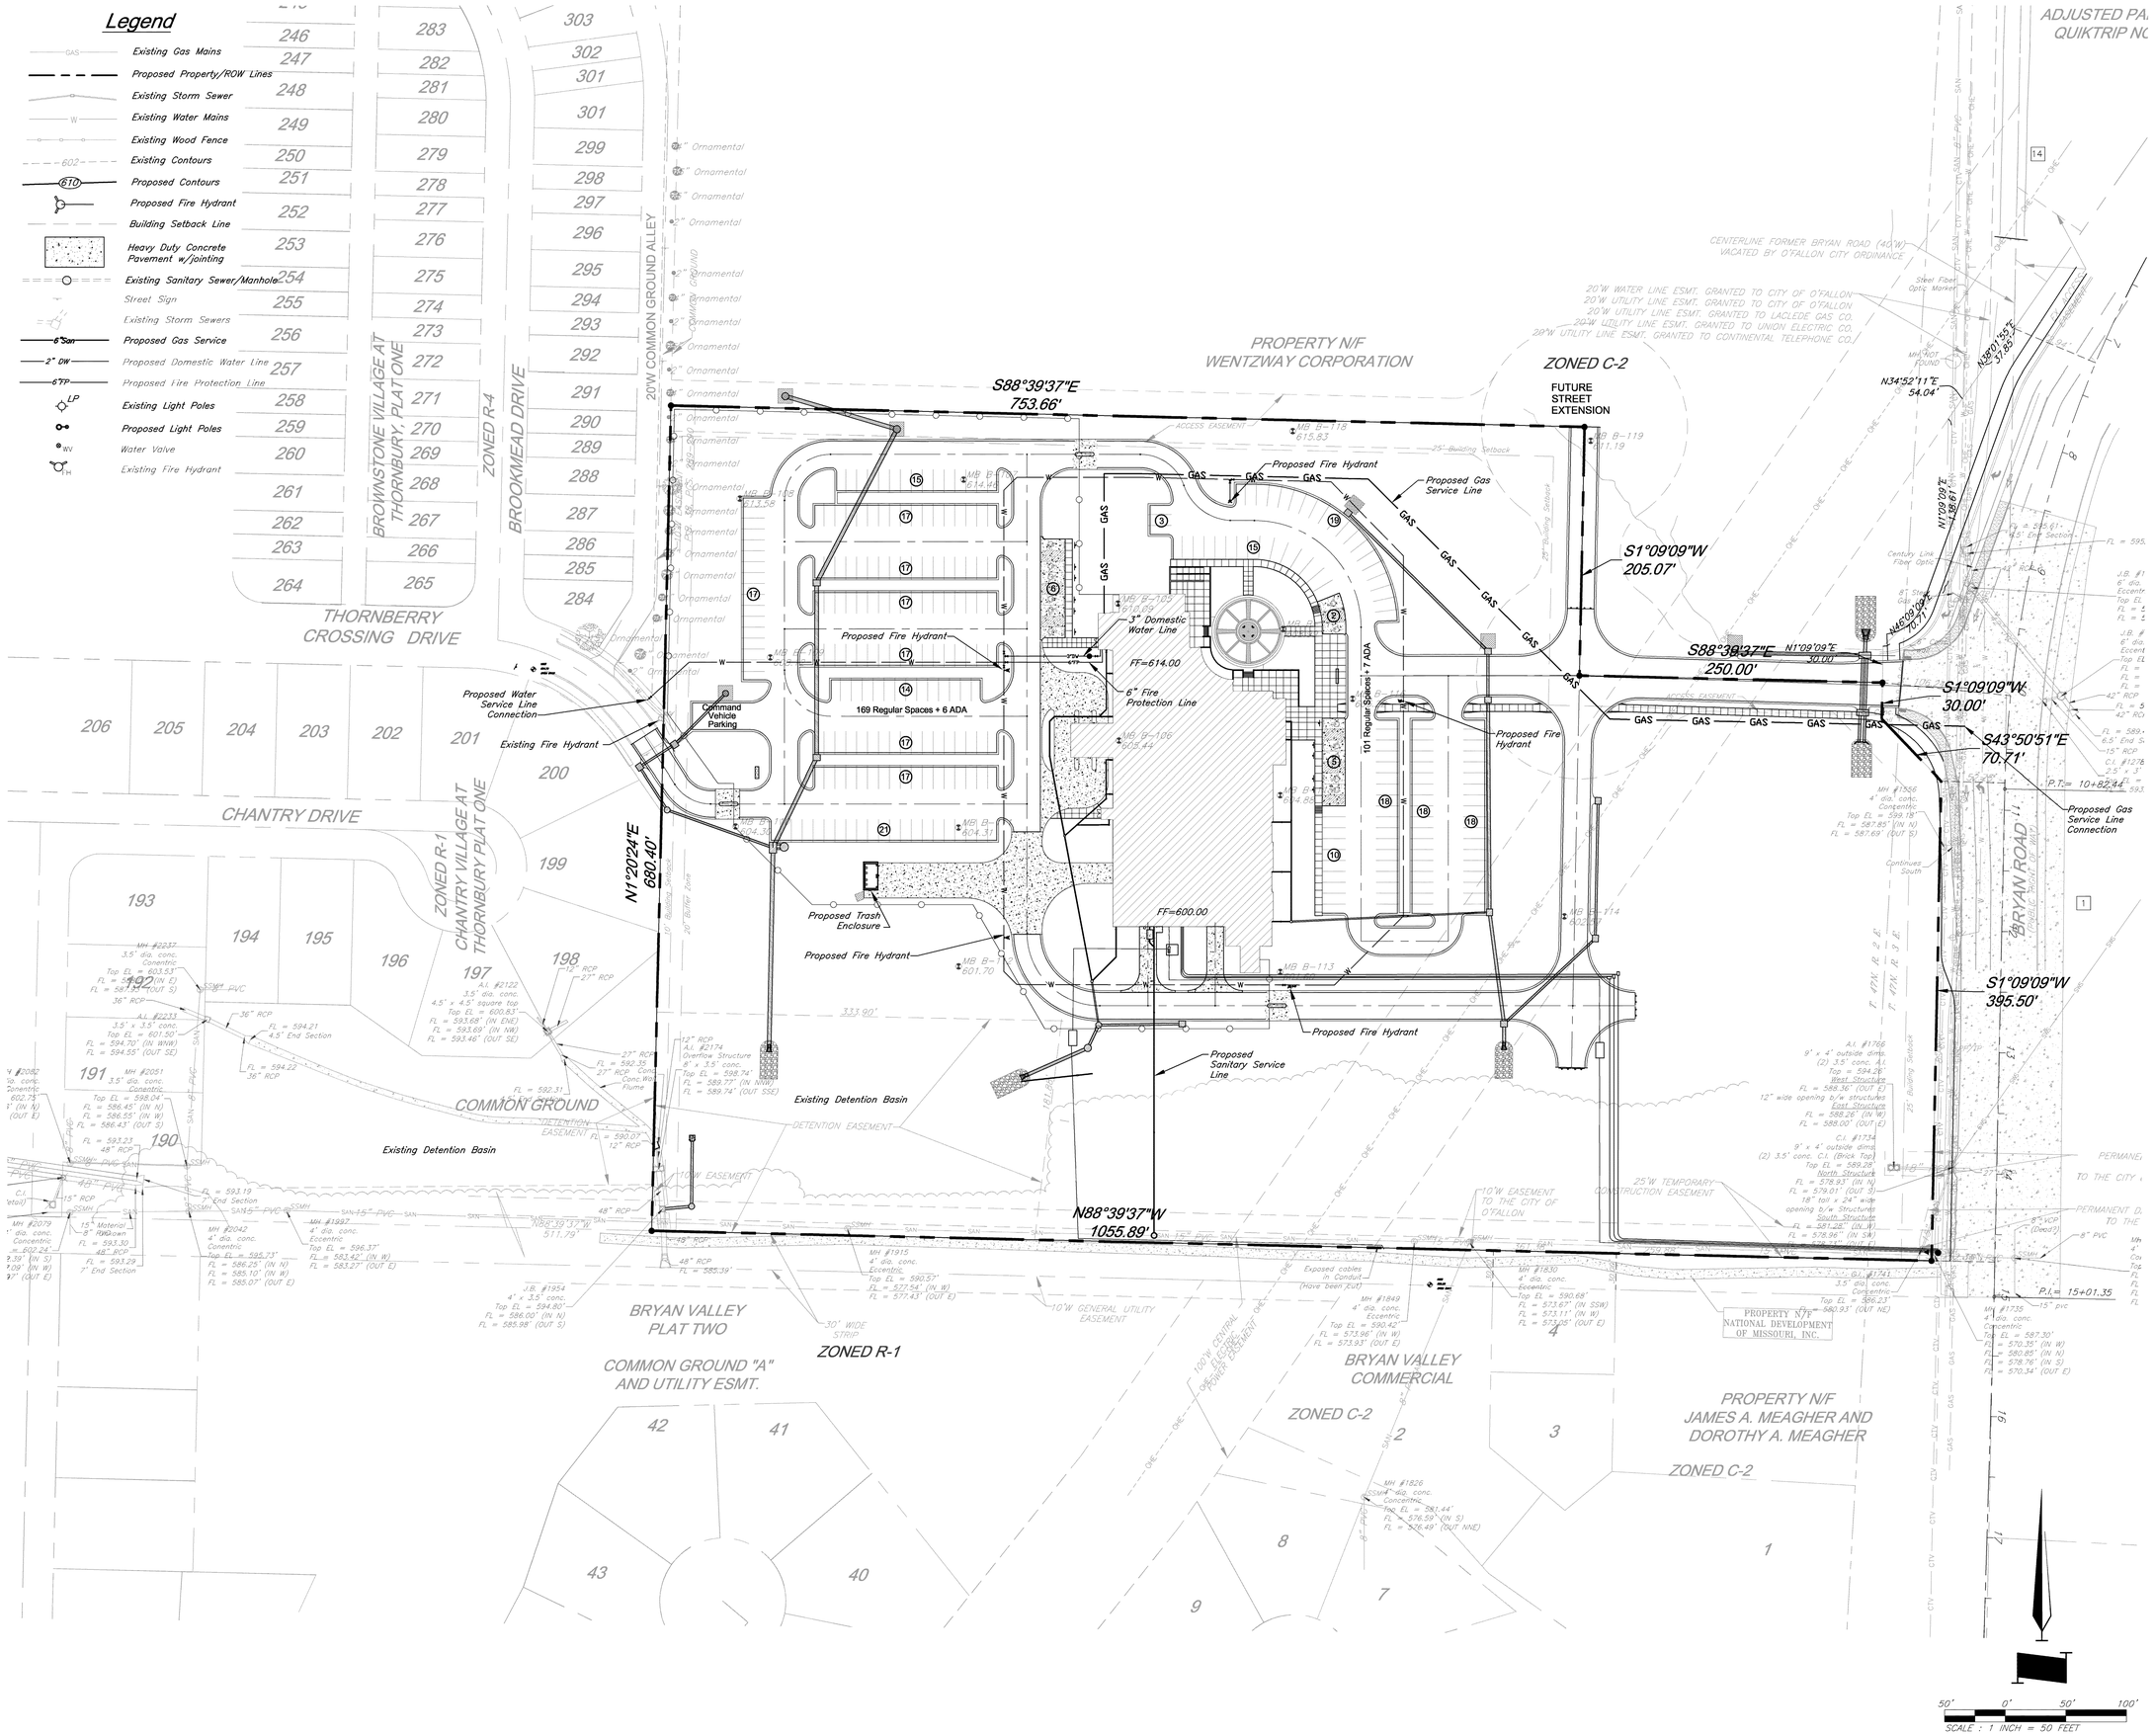

GBA
architects
engineers

225 S. Main, Ste. 200
O'Fallon, MO 63366
913.492.0400
www.gbateam.com

O'FALLON JUSTICE CENTER

CONSTRUCTION DOCUMENTS
O'FALLON, MISSOURI

REV	DATE	DESCRIPTION

STATE OF MISSOURI
BRADLEY D. BURTON
NUMBER E-25562
REGISTERED PROFESSIONAL ENGINEER
3/15/16

PROJECT NUMBER
13326.00

DATE
03/15/16
CONSTRUCTION DOCUMENTS

DESIGNED: HTR/JWM/JRH
DRAWN: HTR/JWM/JRH
REVIEWED: HTR/BDB

SHEET TITLE
GENERAL LAYOUT

SHEET NUMBER
C2.0

© George Butler Associates, Inc. 2016
Engineering COA# 000132
Architecture COA# 000212
Land Surveying COA# 000059

G:\13326\Civil 3D\Production Drawings\Construction Site Plans\13326C0202.dwg Layout: C2.0 General Layout -- Plotted Tuesday March 15, 2016, 3:41pm by jheady