ST. CHARLES COUNTY PROJ. NO.		
O' FALLON ROAD	SHEET NUMBER	TOTAL SHEETS
	8	114
FEDERAL PROJECT NO. STP-5640(606)		

NOTE:
BENCHMARKS AND CONTROL POINT ELEVATIONS ARE BASED ON USGS DATUM.

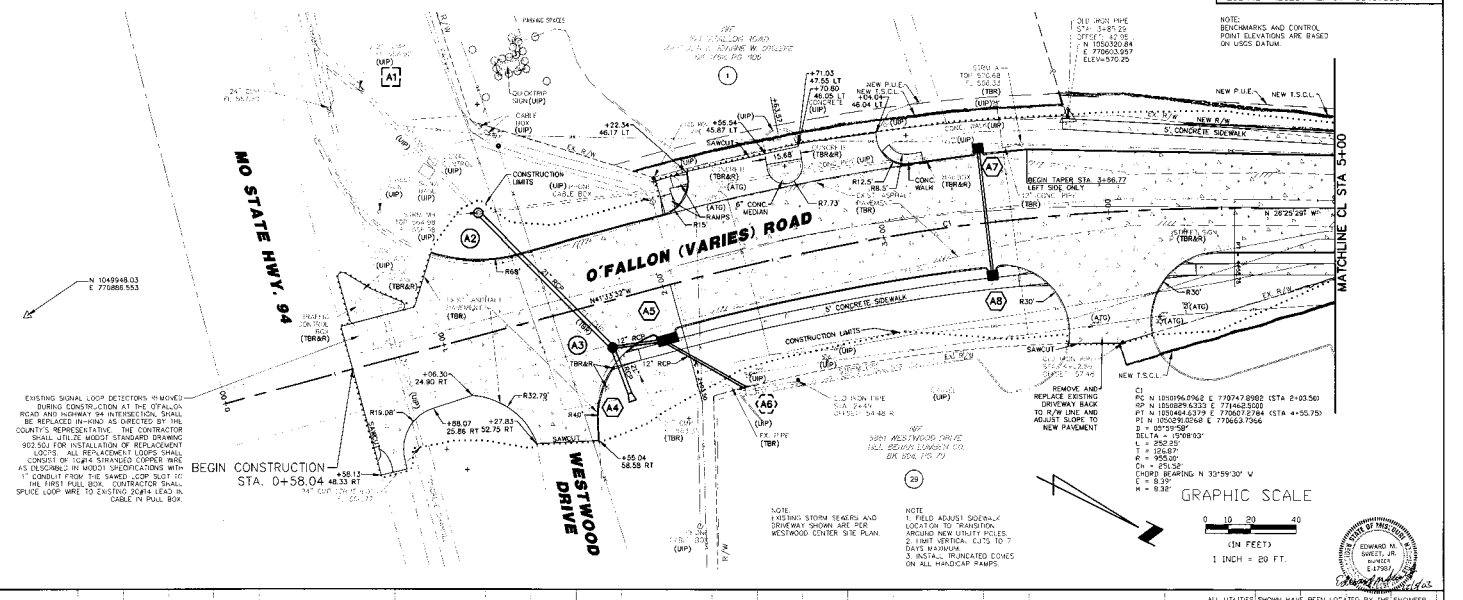

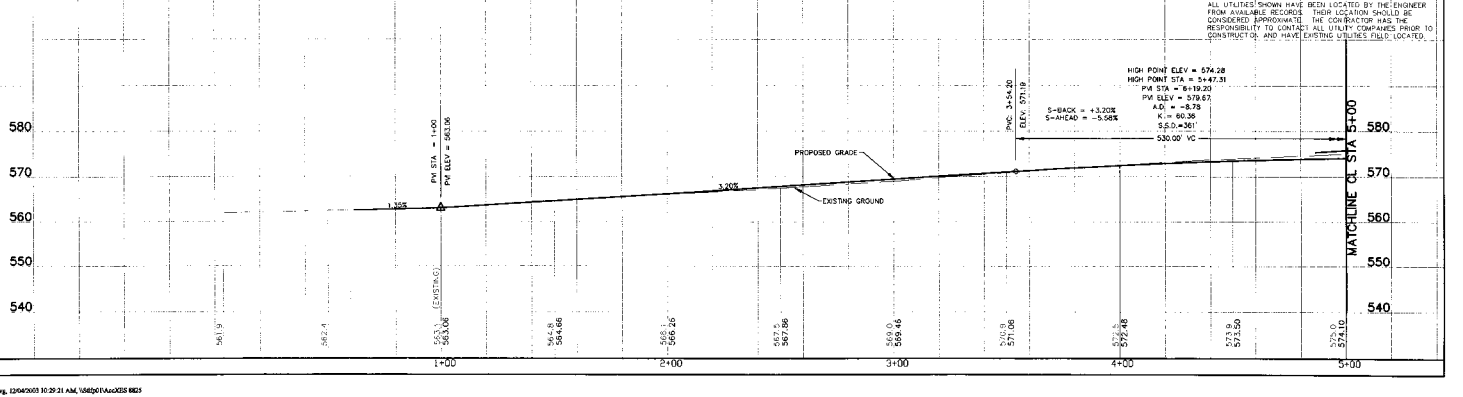

X:\O'Fallon Road\Cadd\Drawings\pp-03-new.dwg, 12/04/2003 10:29:21 AM, \\S8\DOT\AutoCAD\S 8825