ST. CHARLES COUNTY PROJ. NO.		
O'FALLON ROAD	SHEET NUMBER	TOTAL SHEETS
	104	114
FEDERAL PROJECT NO. STP-5640(606)		

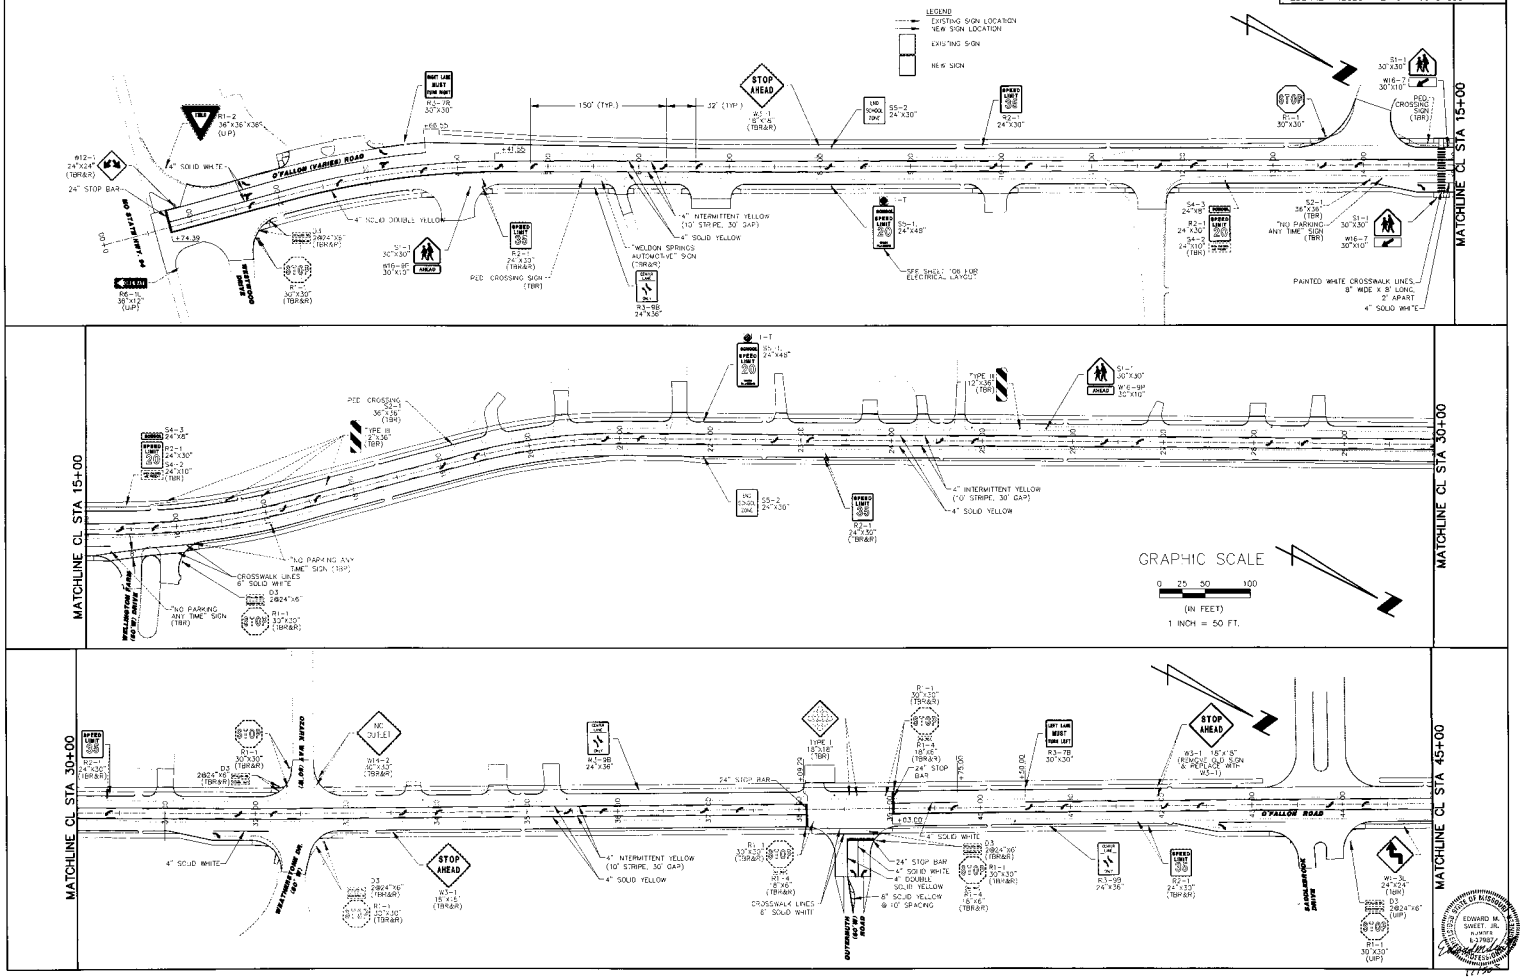

PLAN
SCALE: 1" = 50'
PLOTTING DATE: 12/05/03
FILE NAME: 104

PROFILE
SCALE: HORIZ. 1" = 50'
VERT. 1" = 5'
FILE NAME: 104

PLOT DATA
PAPER SIZE: ANSI D
PLOT SCALE: 1:1