ST. CHARLES COUNTY PROJ. NO.:

O'FALLON ROAD

SHEET NUMBER	TOTAL SHEETS
11	114

FEDERAL PROJECT NO. STP-5640(606)

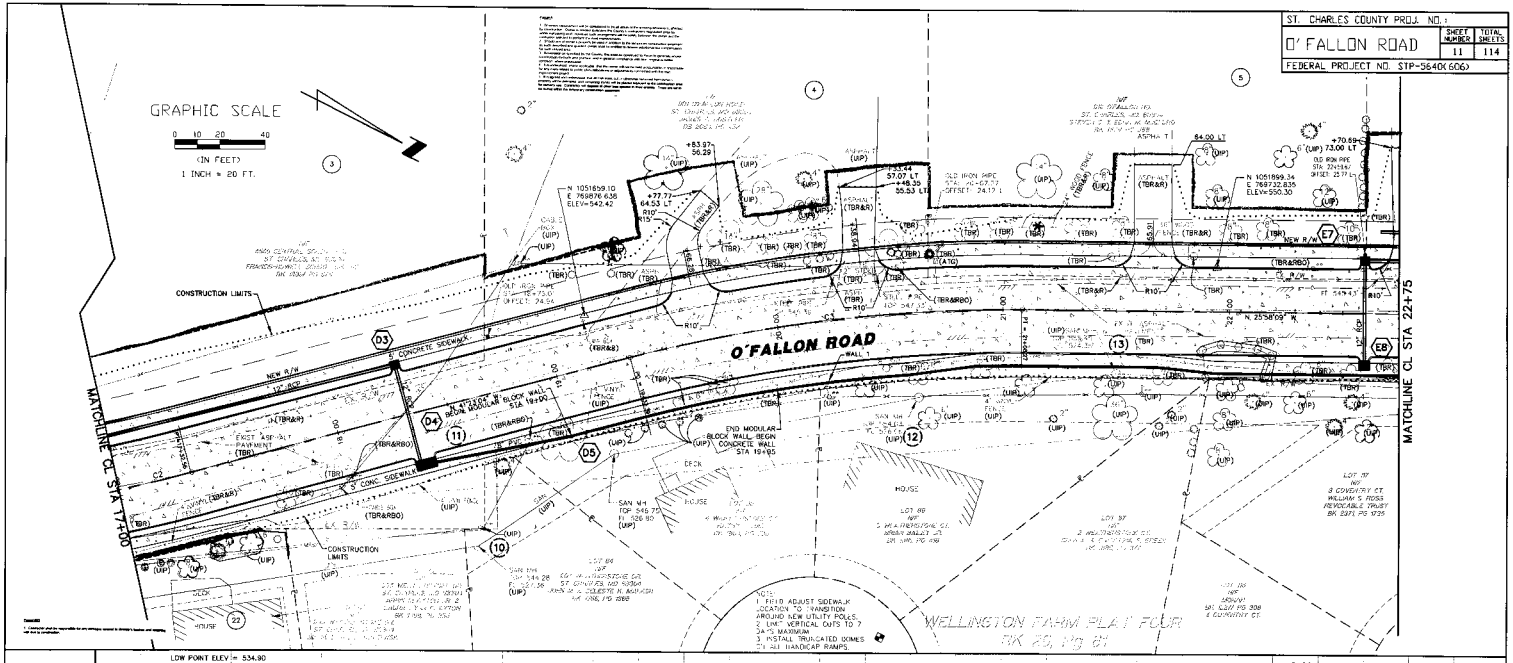

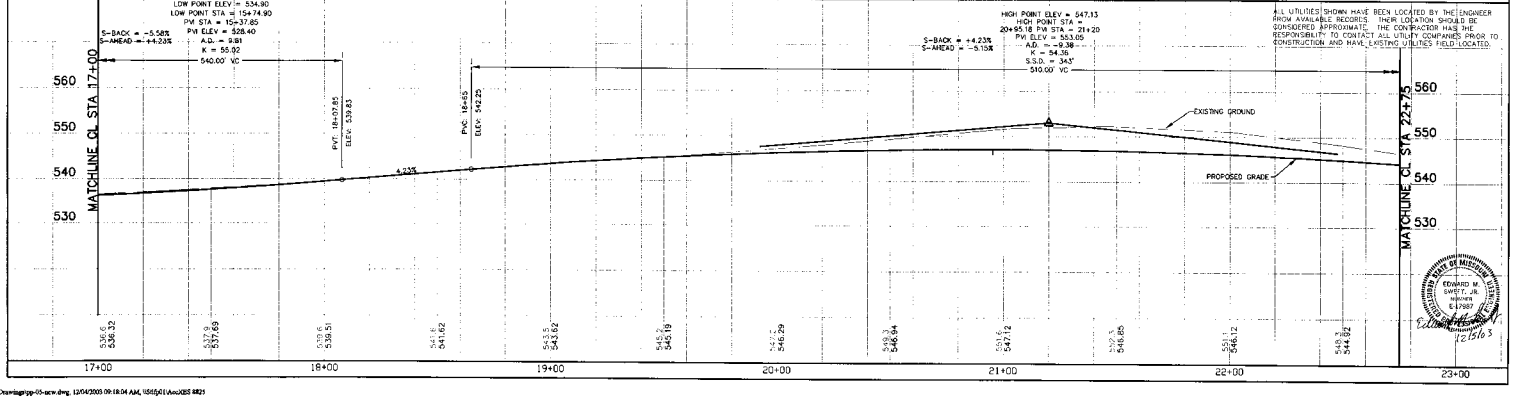

EDWARD M. SWEET, JR. NUMBER E-23681 REGISTERED PROFESSIONAL ENGINEER STATE OF MISSOURI

12/15/03

PLAN

PROFILE

PLOT DATA

/Fallon Road/Cadd/Drawings/pp-03-new.dwg, 12/04/2003 09:18:04 AM, USER[01]/AutoDES 8825