ST. CHARLES COUNTY PROJ. NO.:	SHEET NUMBER	TOTAL SHEETS
O'FALLON ROAD	114	114
FEDERAL PROJECT NO. STP-5640(606)		

GRAPHIC SCALE

0 30 60 120

(IN FEET)

1 INCH = 60 FT

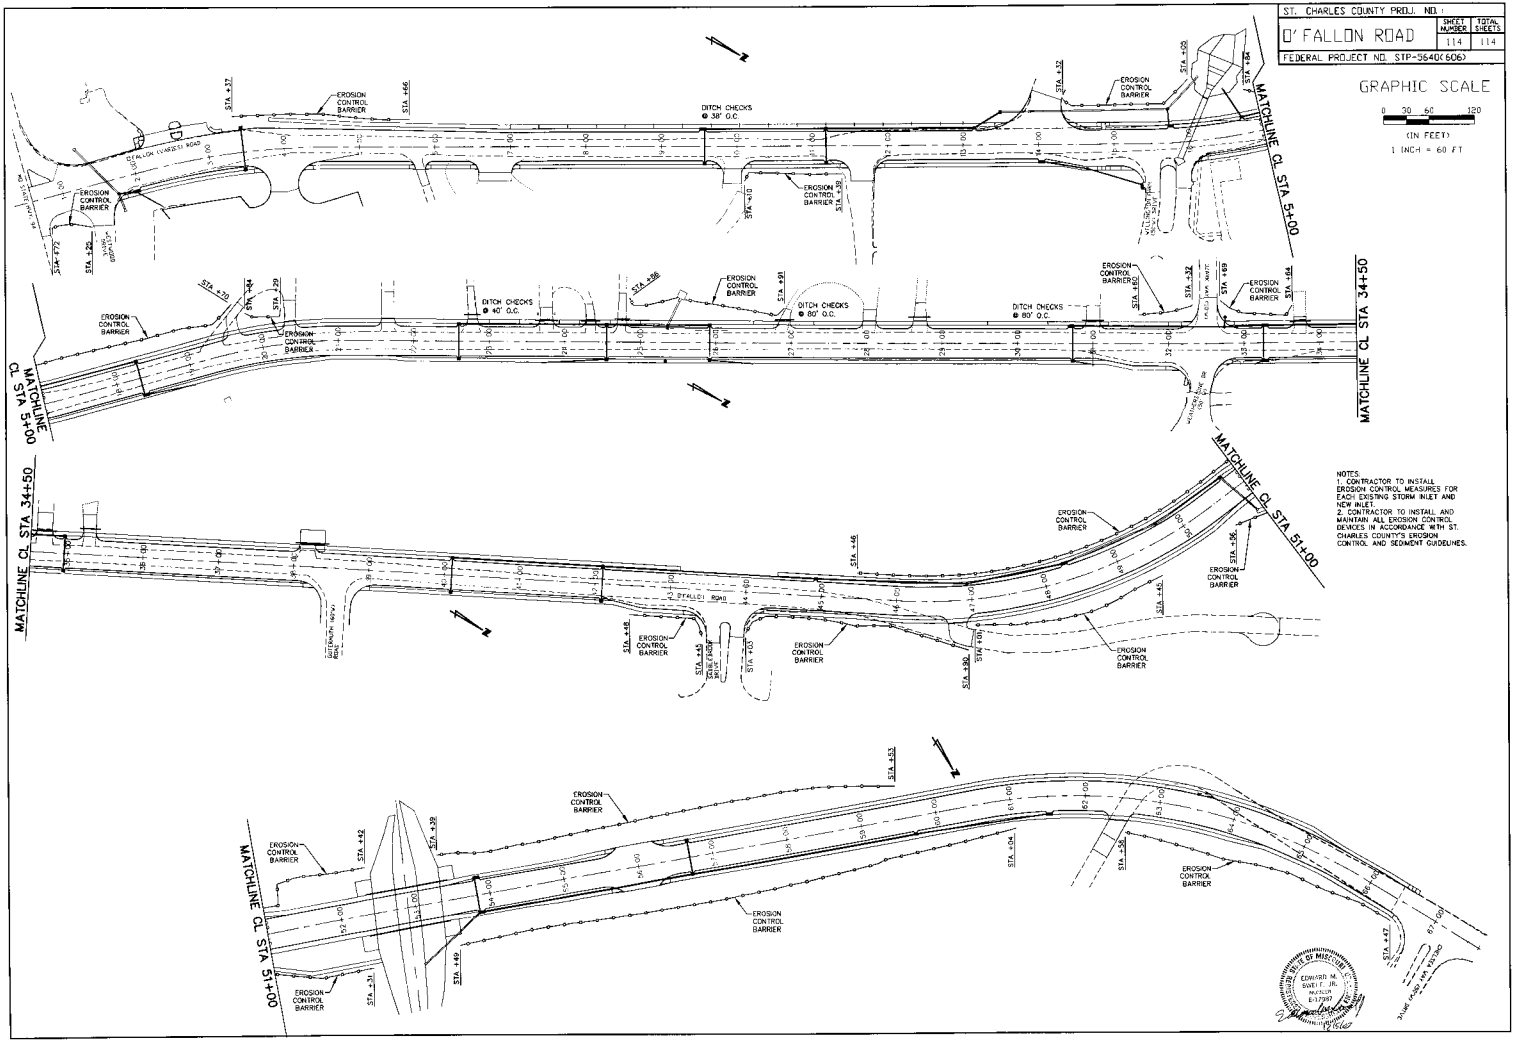

NOTES:
1. CONTRACTOR TO INSTALL EROSION CONTROL MEASURES FOR EACH EXISTING STORM INLET AND NEW INLET.
2. CONTRACTOR TO INSTALL AND MAINTAIN ALL EROSION CONTROL DEVICES IN ACCORDANCE WITH ST. CHARLES COUNTY'S EROSION CONTROL AND SEDIMENT GUIDELINES.

PLAN
REVISED: ALIGNMENT, GRADING, EROSION CONTROL
NO. DATE BY

PROFILE
REVISED: GRADING, EROSION CONTROL
NO. DATE BY

PLOT DATA
PAPER SIZE: ARCH D
SCALE: 1" = 60'
PLOT: 0

EDWARD M. SWEET, JR.
NO. E-17087
STATE OF MISSOURI
PROFESSIONAL ENGINEER

J:\O'Fallon Road\Cadd\Construction\erosion.dwg, 12/04/2003 09:00:28 AM, \USA\60\AutoCADS 6825