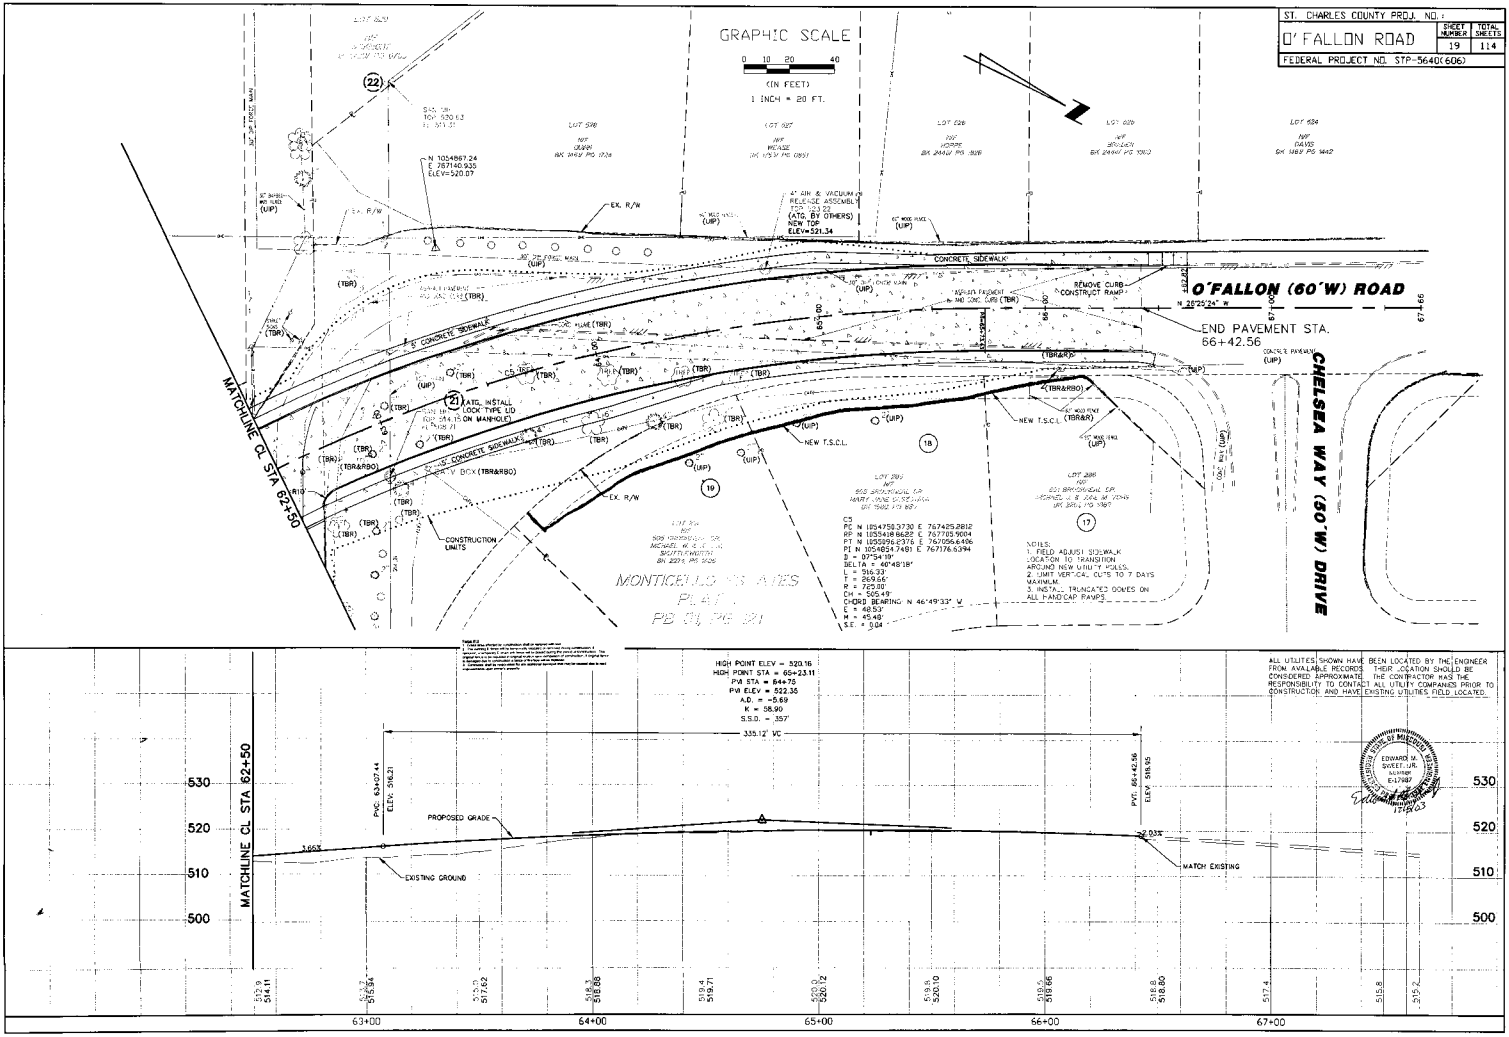

PLAN

PROFILE

PILOT DATA

C:\O'Fallon Road\Cadd\Drawings\pp-13-new.dwg, 12/04/2003 09:26:12 AM, \\Sdfp01\AccXES 8825